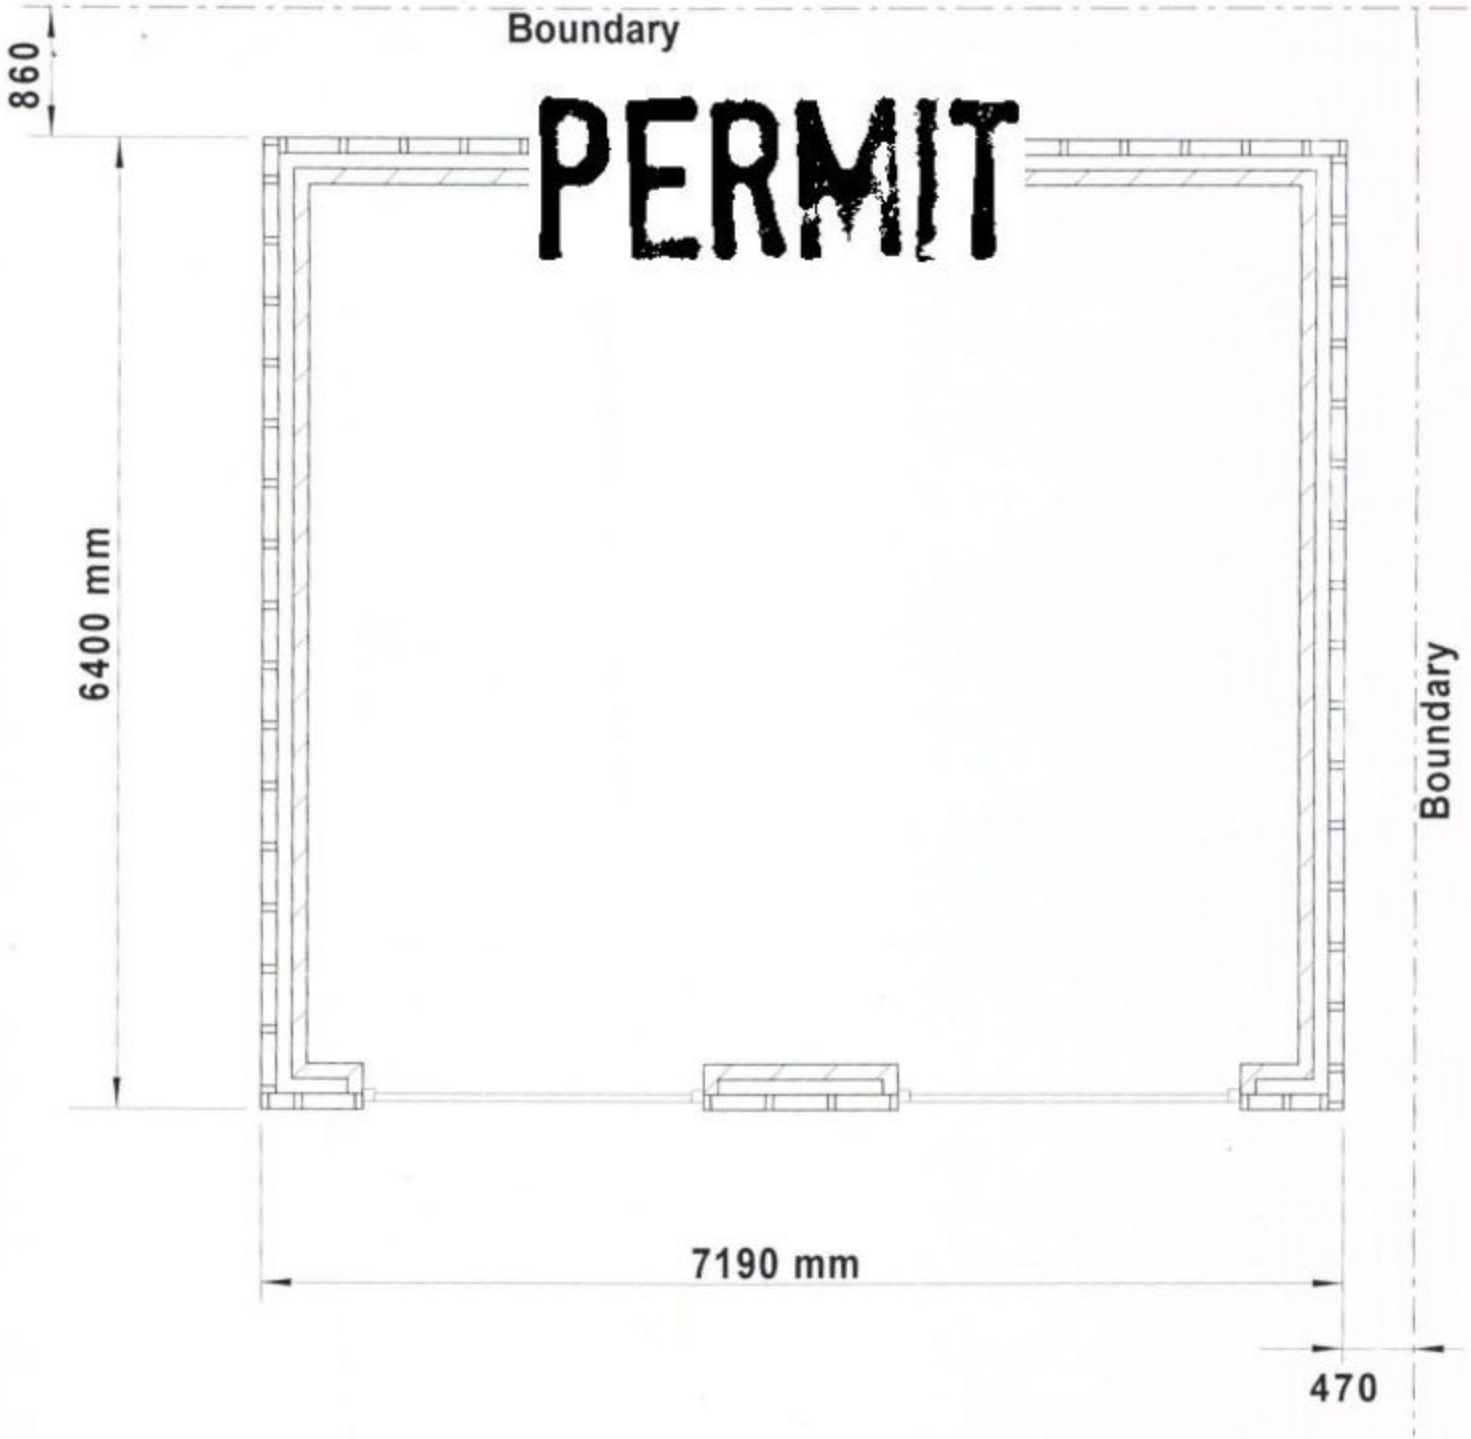


PLAN ON DOUBLE GARAGE

Scale 1:50 (at A4)

RECEIVED
23 JUN 2011

24 ROWLANDS AVENUE, WATERLOOVILLE.