



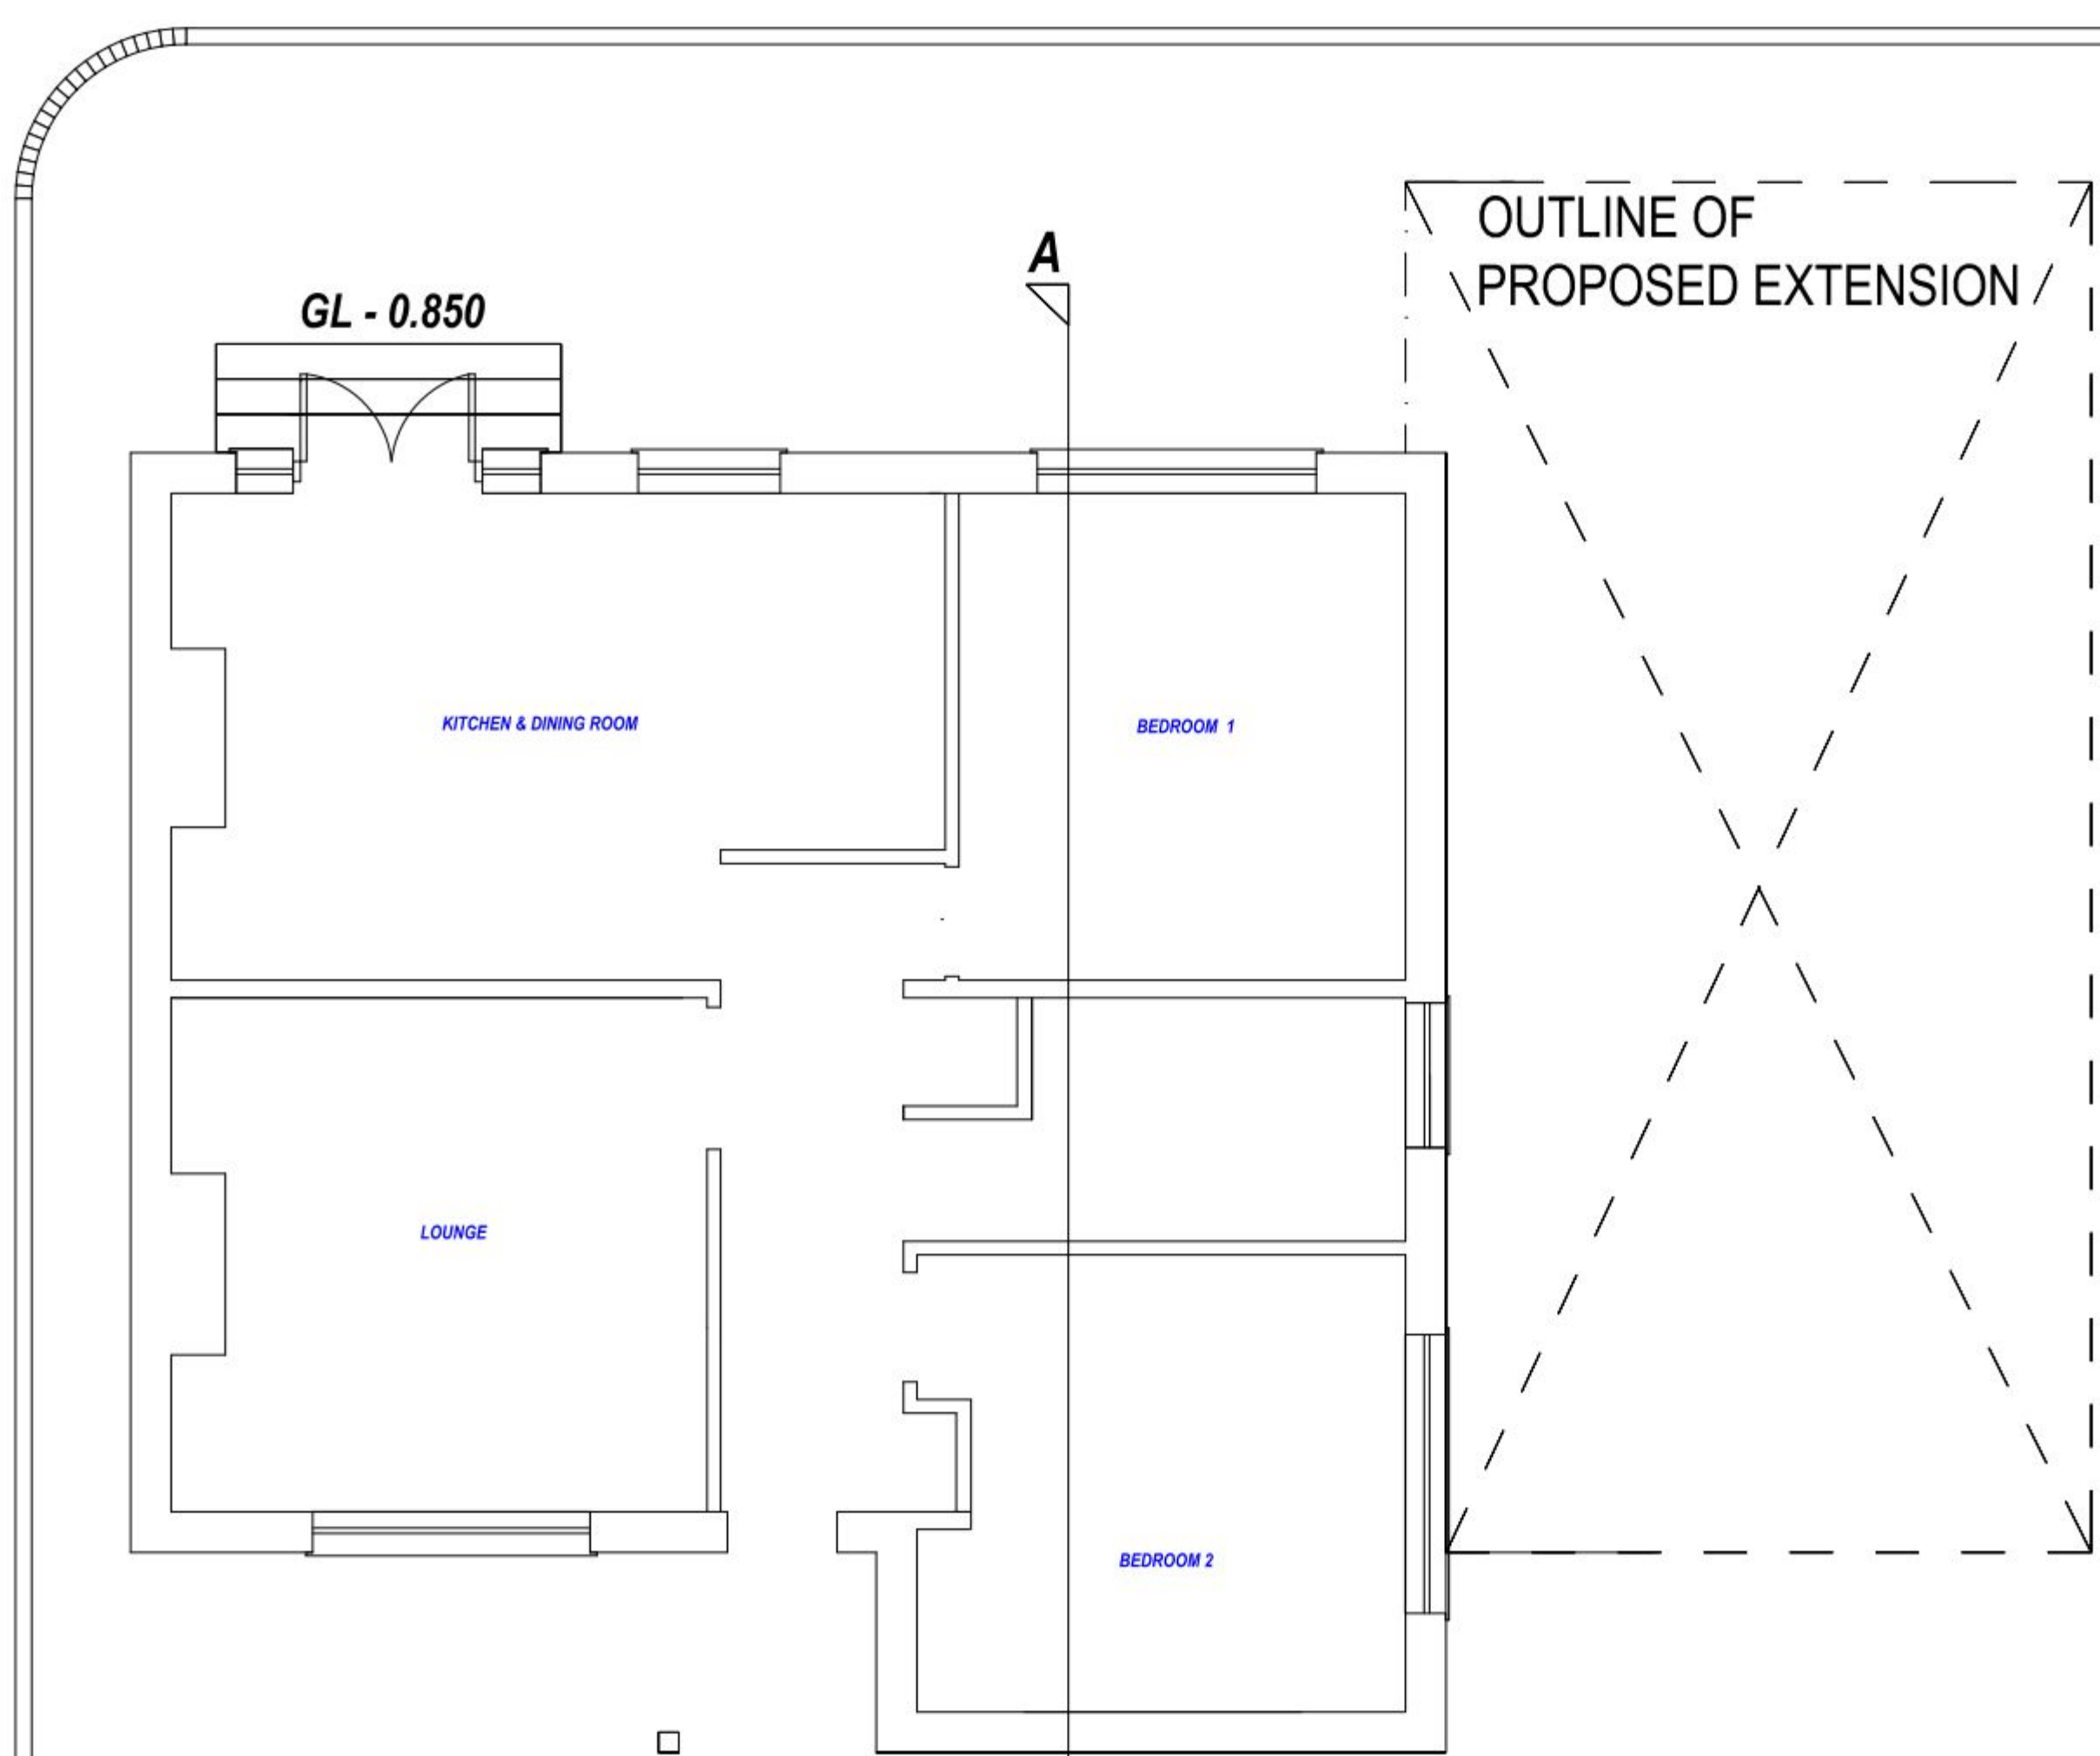


EXISTING GROUND FLOOR PLAN
with PROPOSED EXTENSION FOOTPRINT

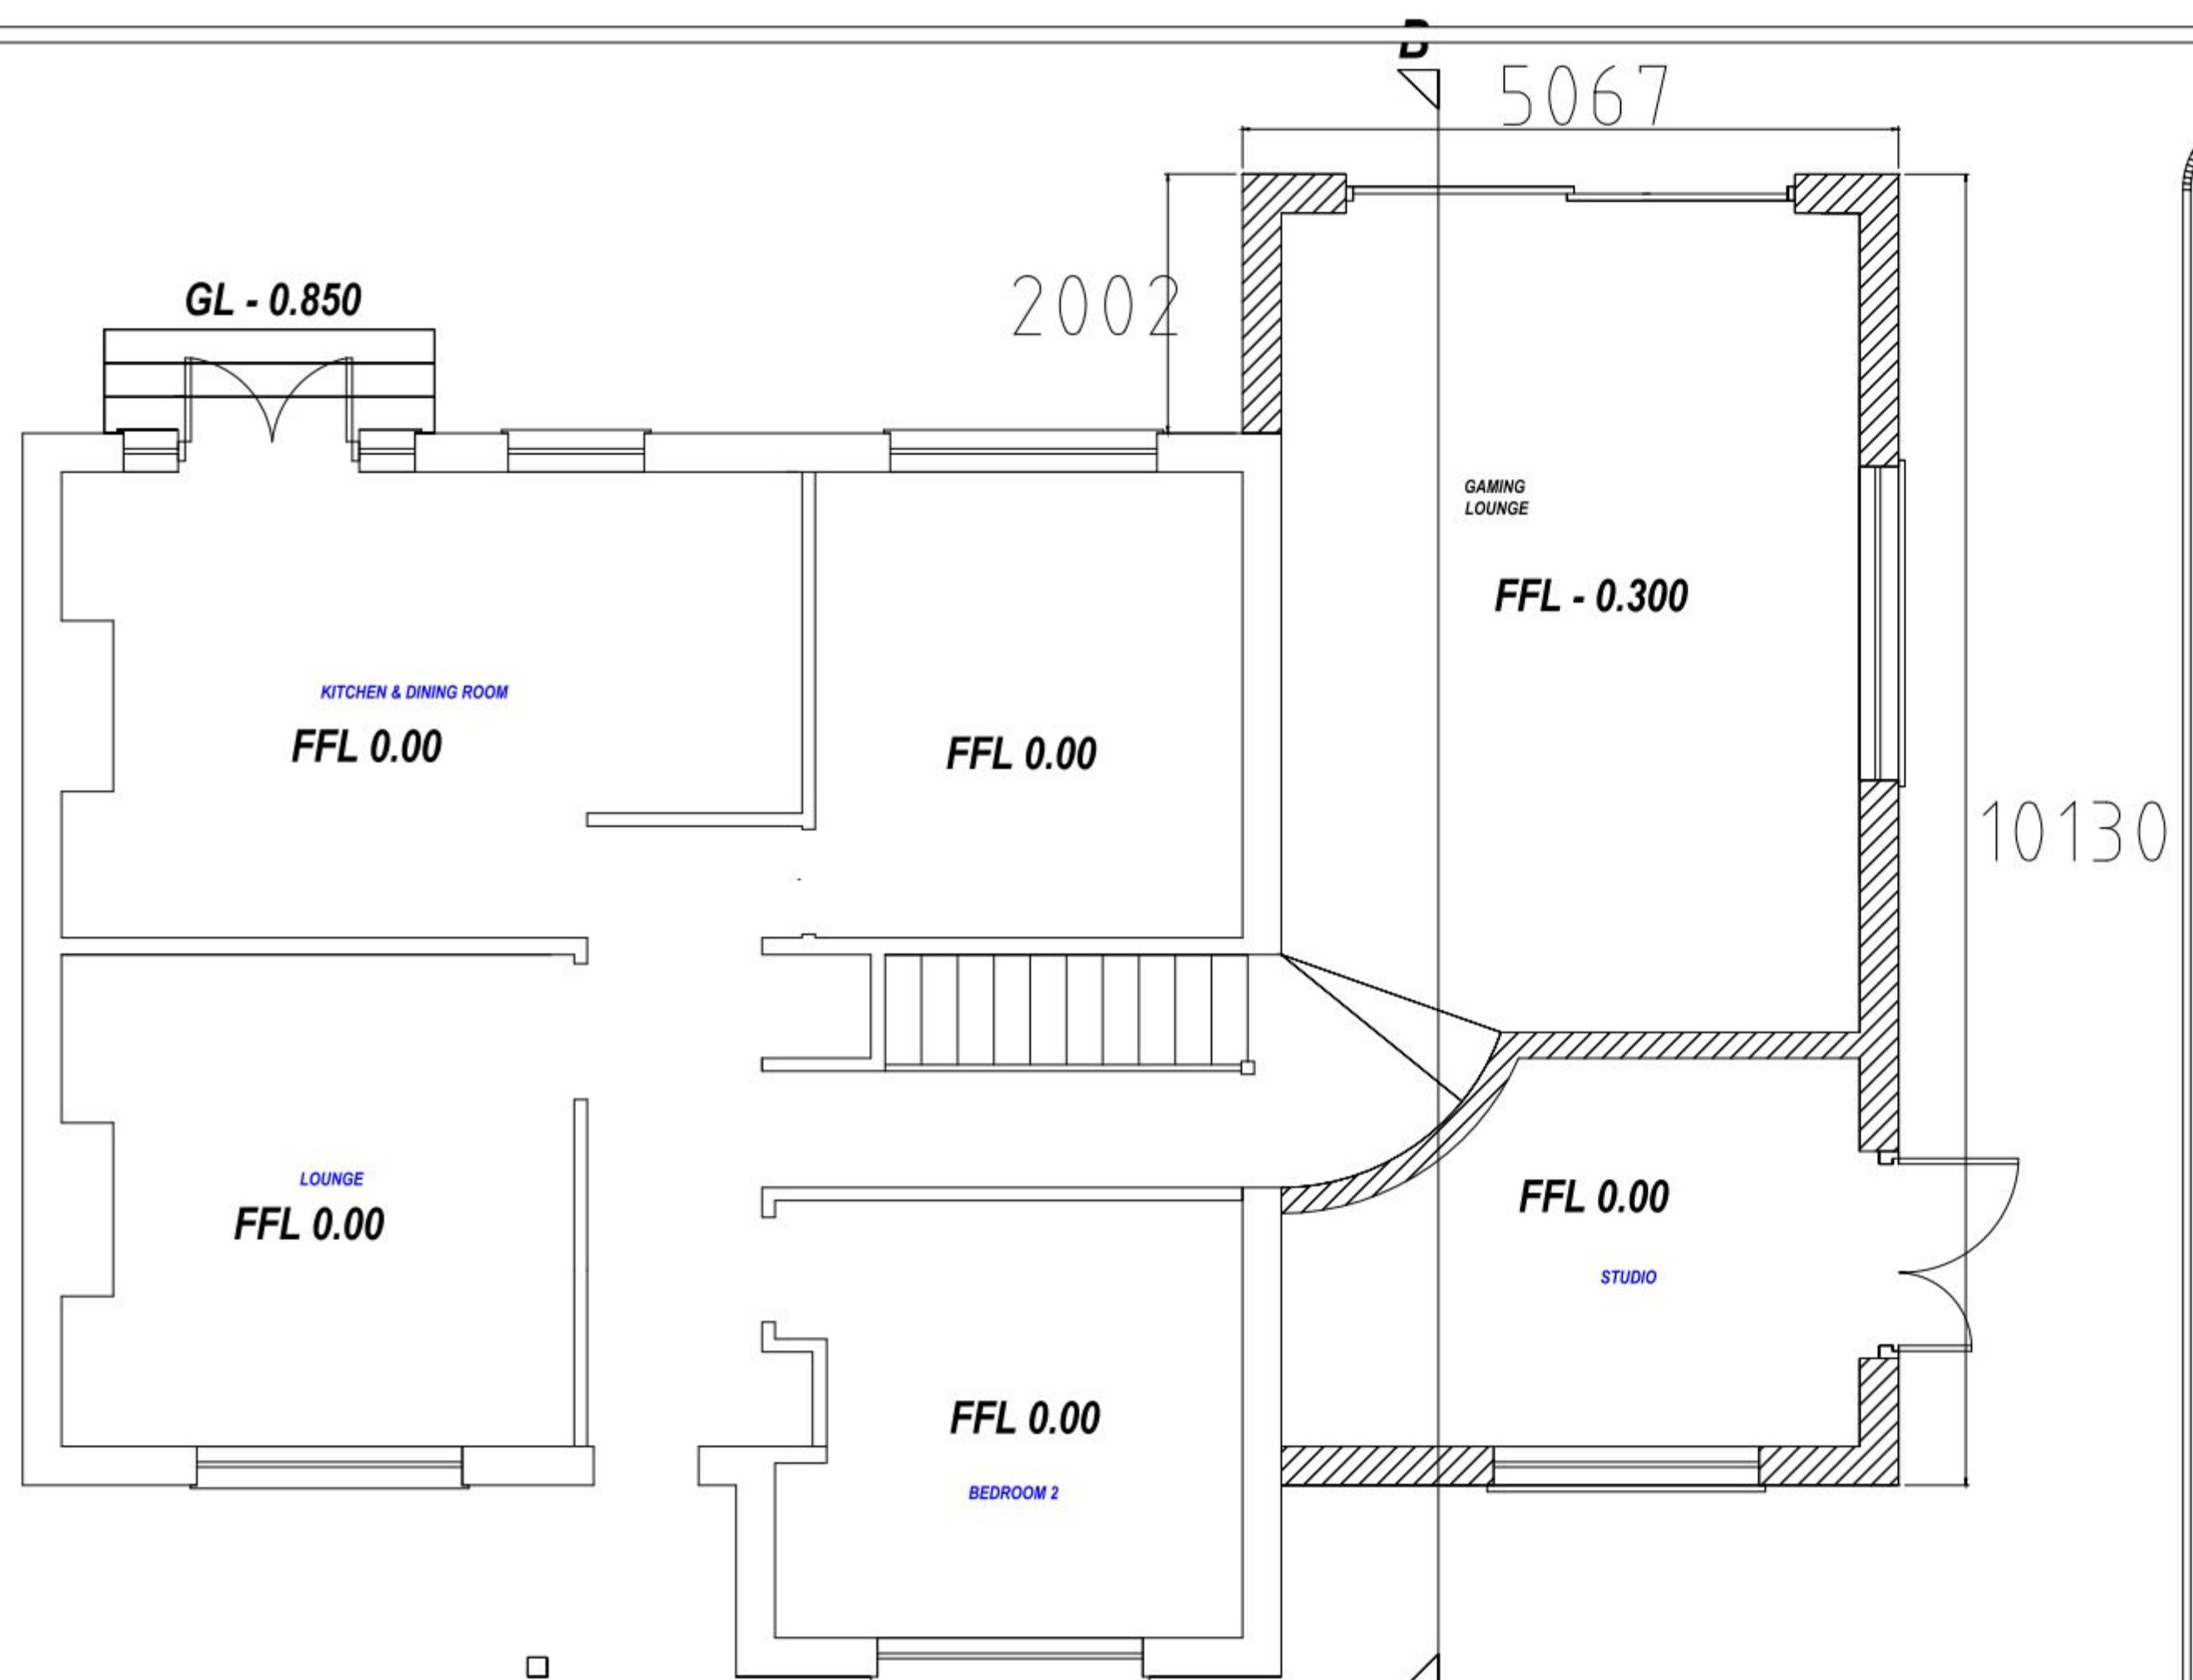


PROPOSED GROUND FLOOR PLAN

SUPERSEDED

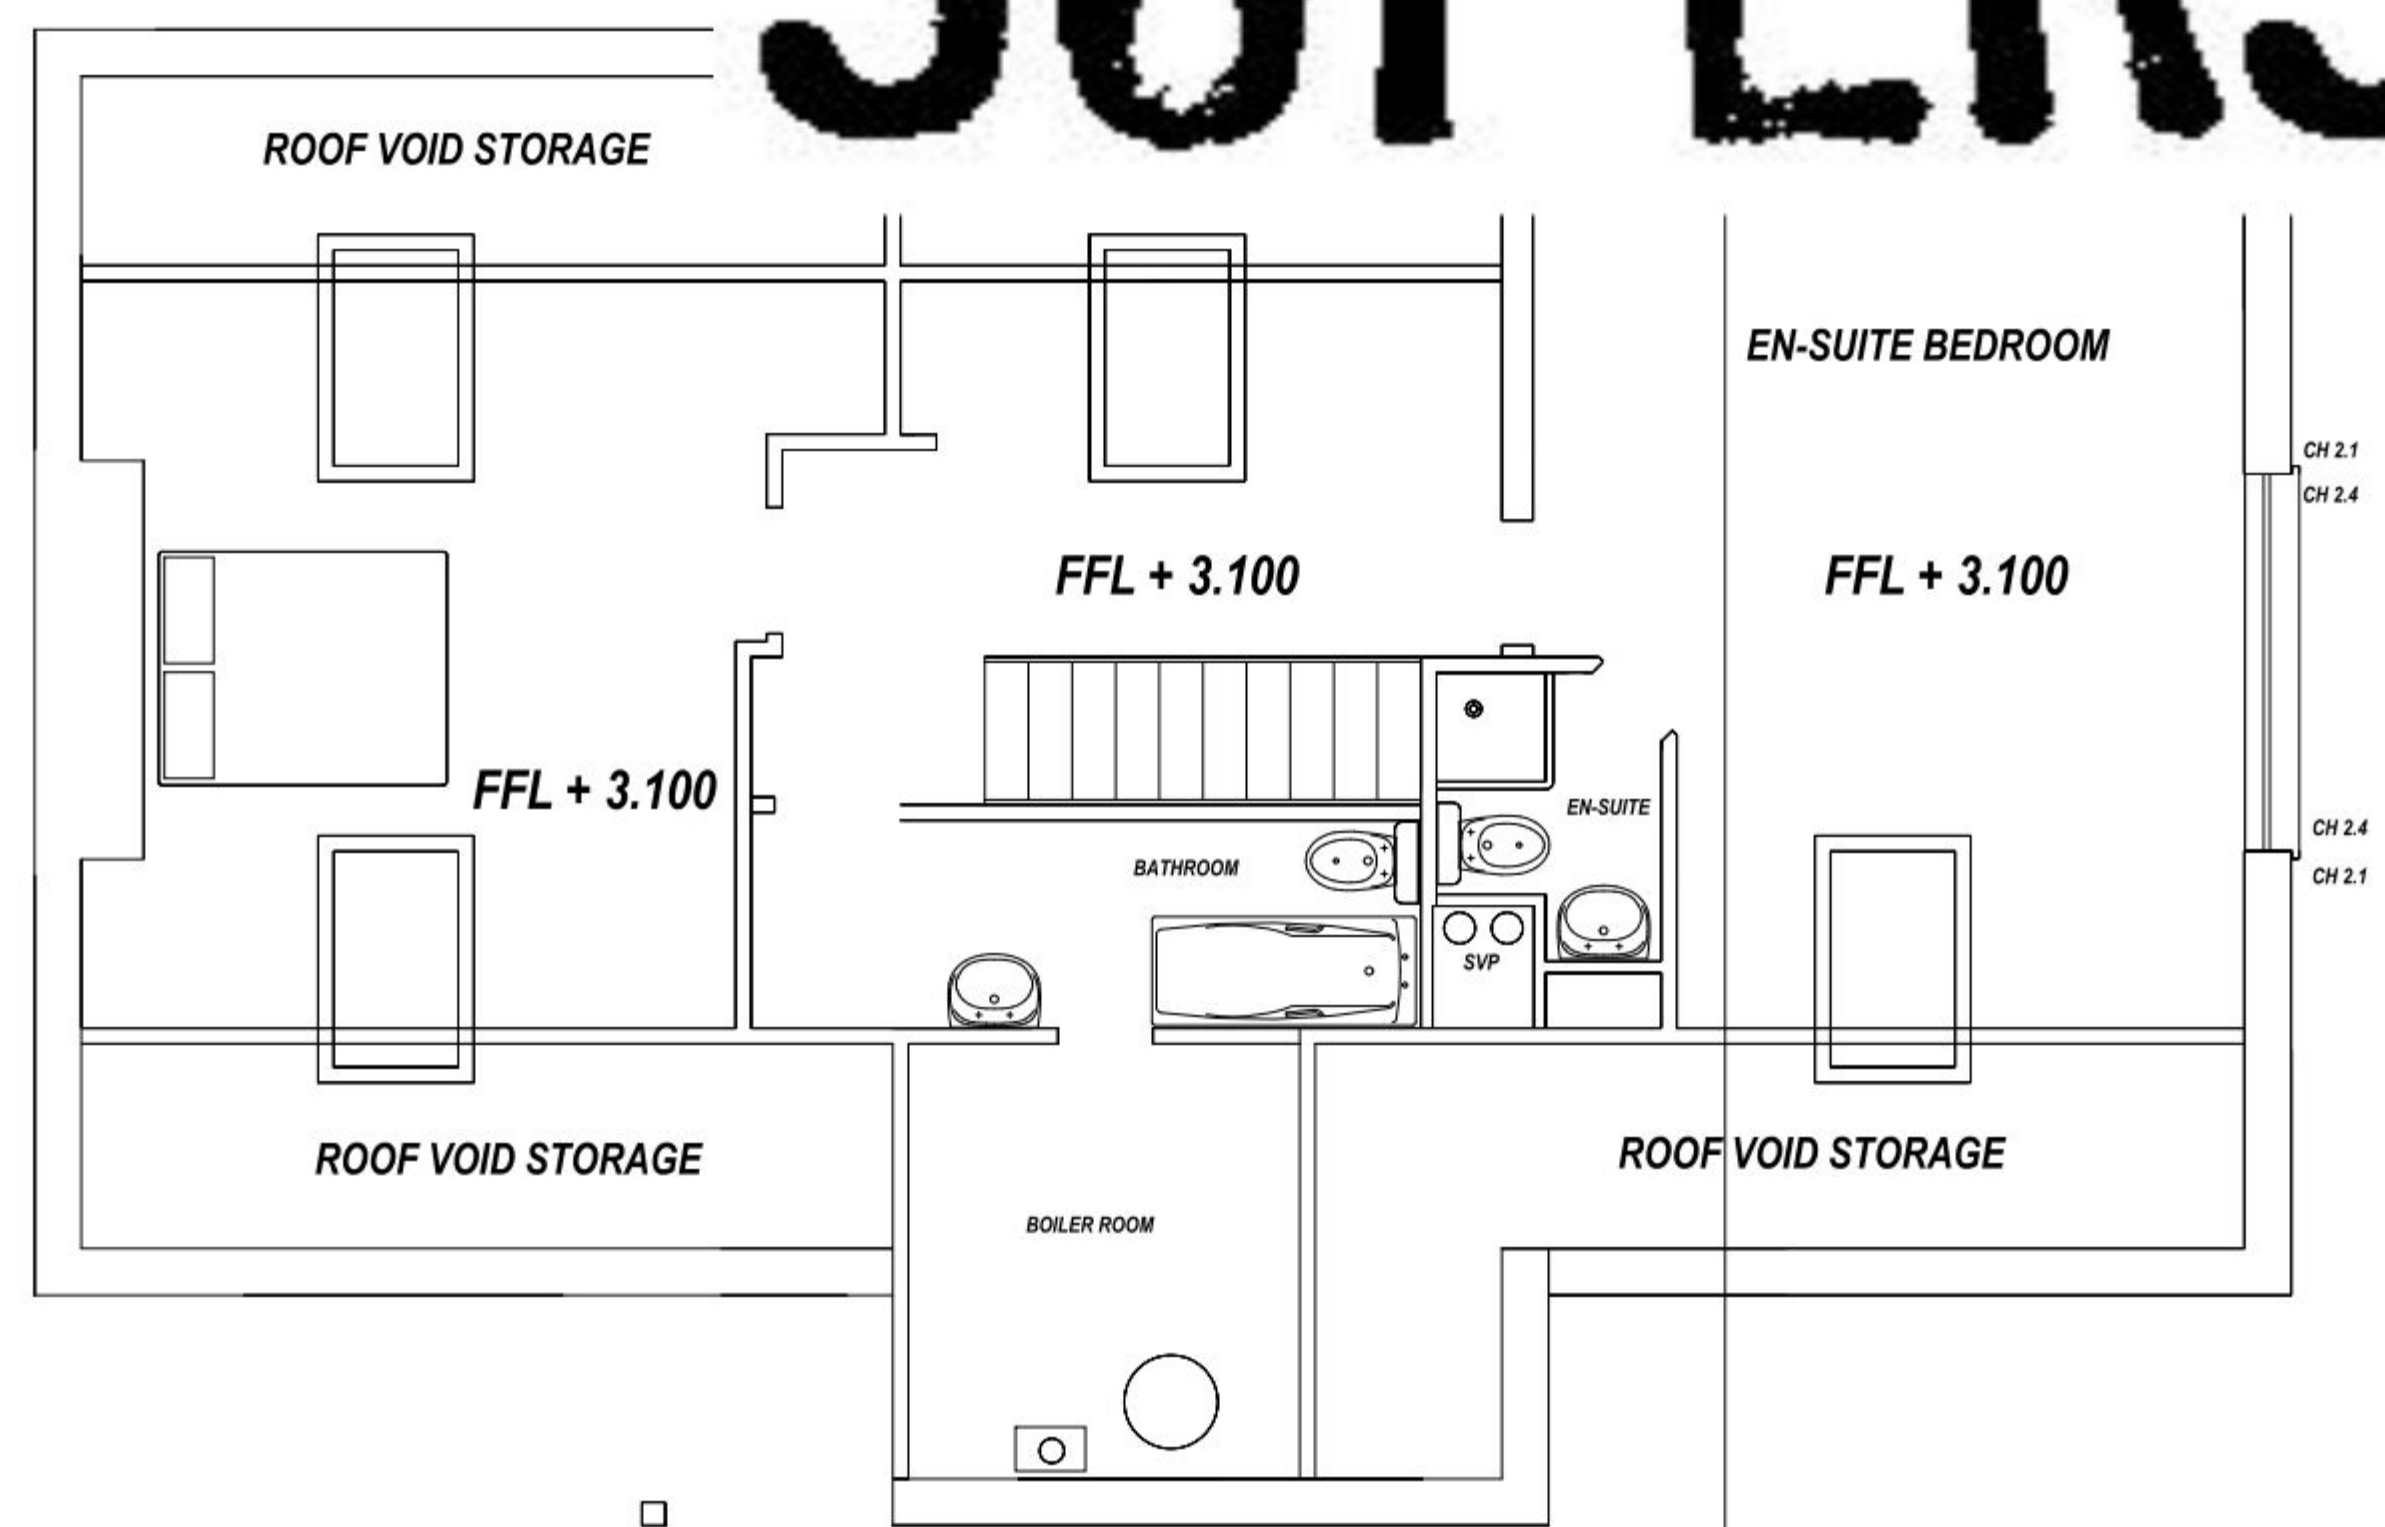

PROPOSED FIRST FLOOR PLAN

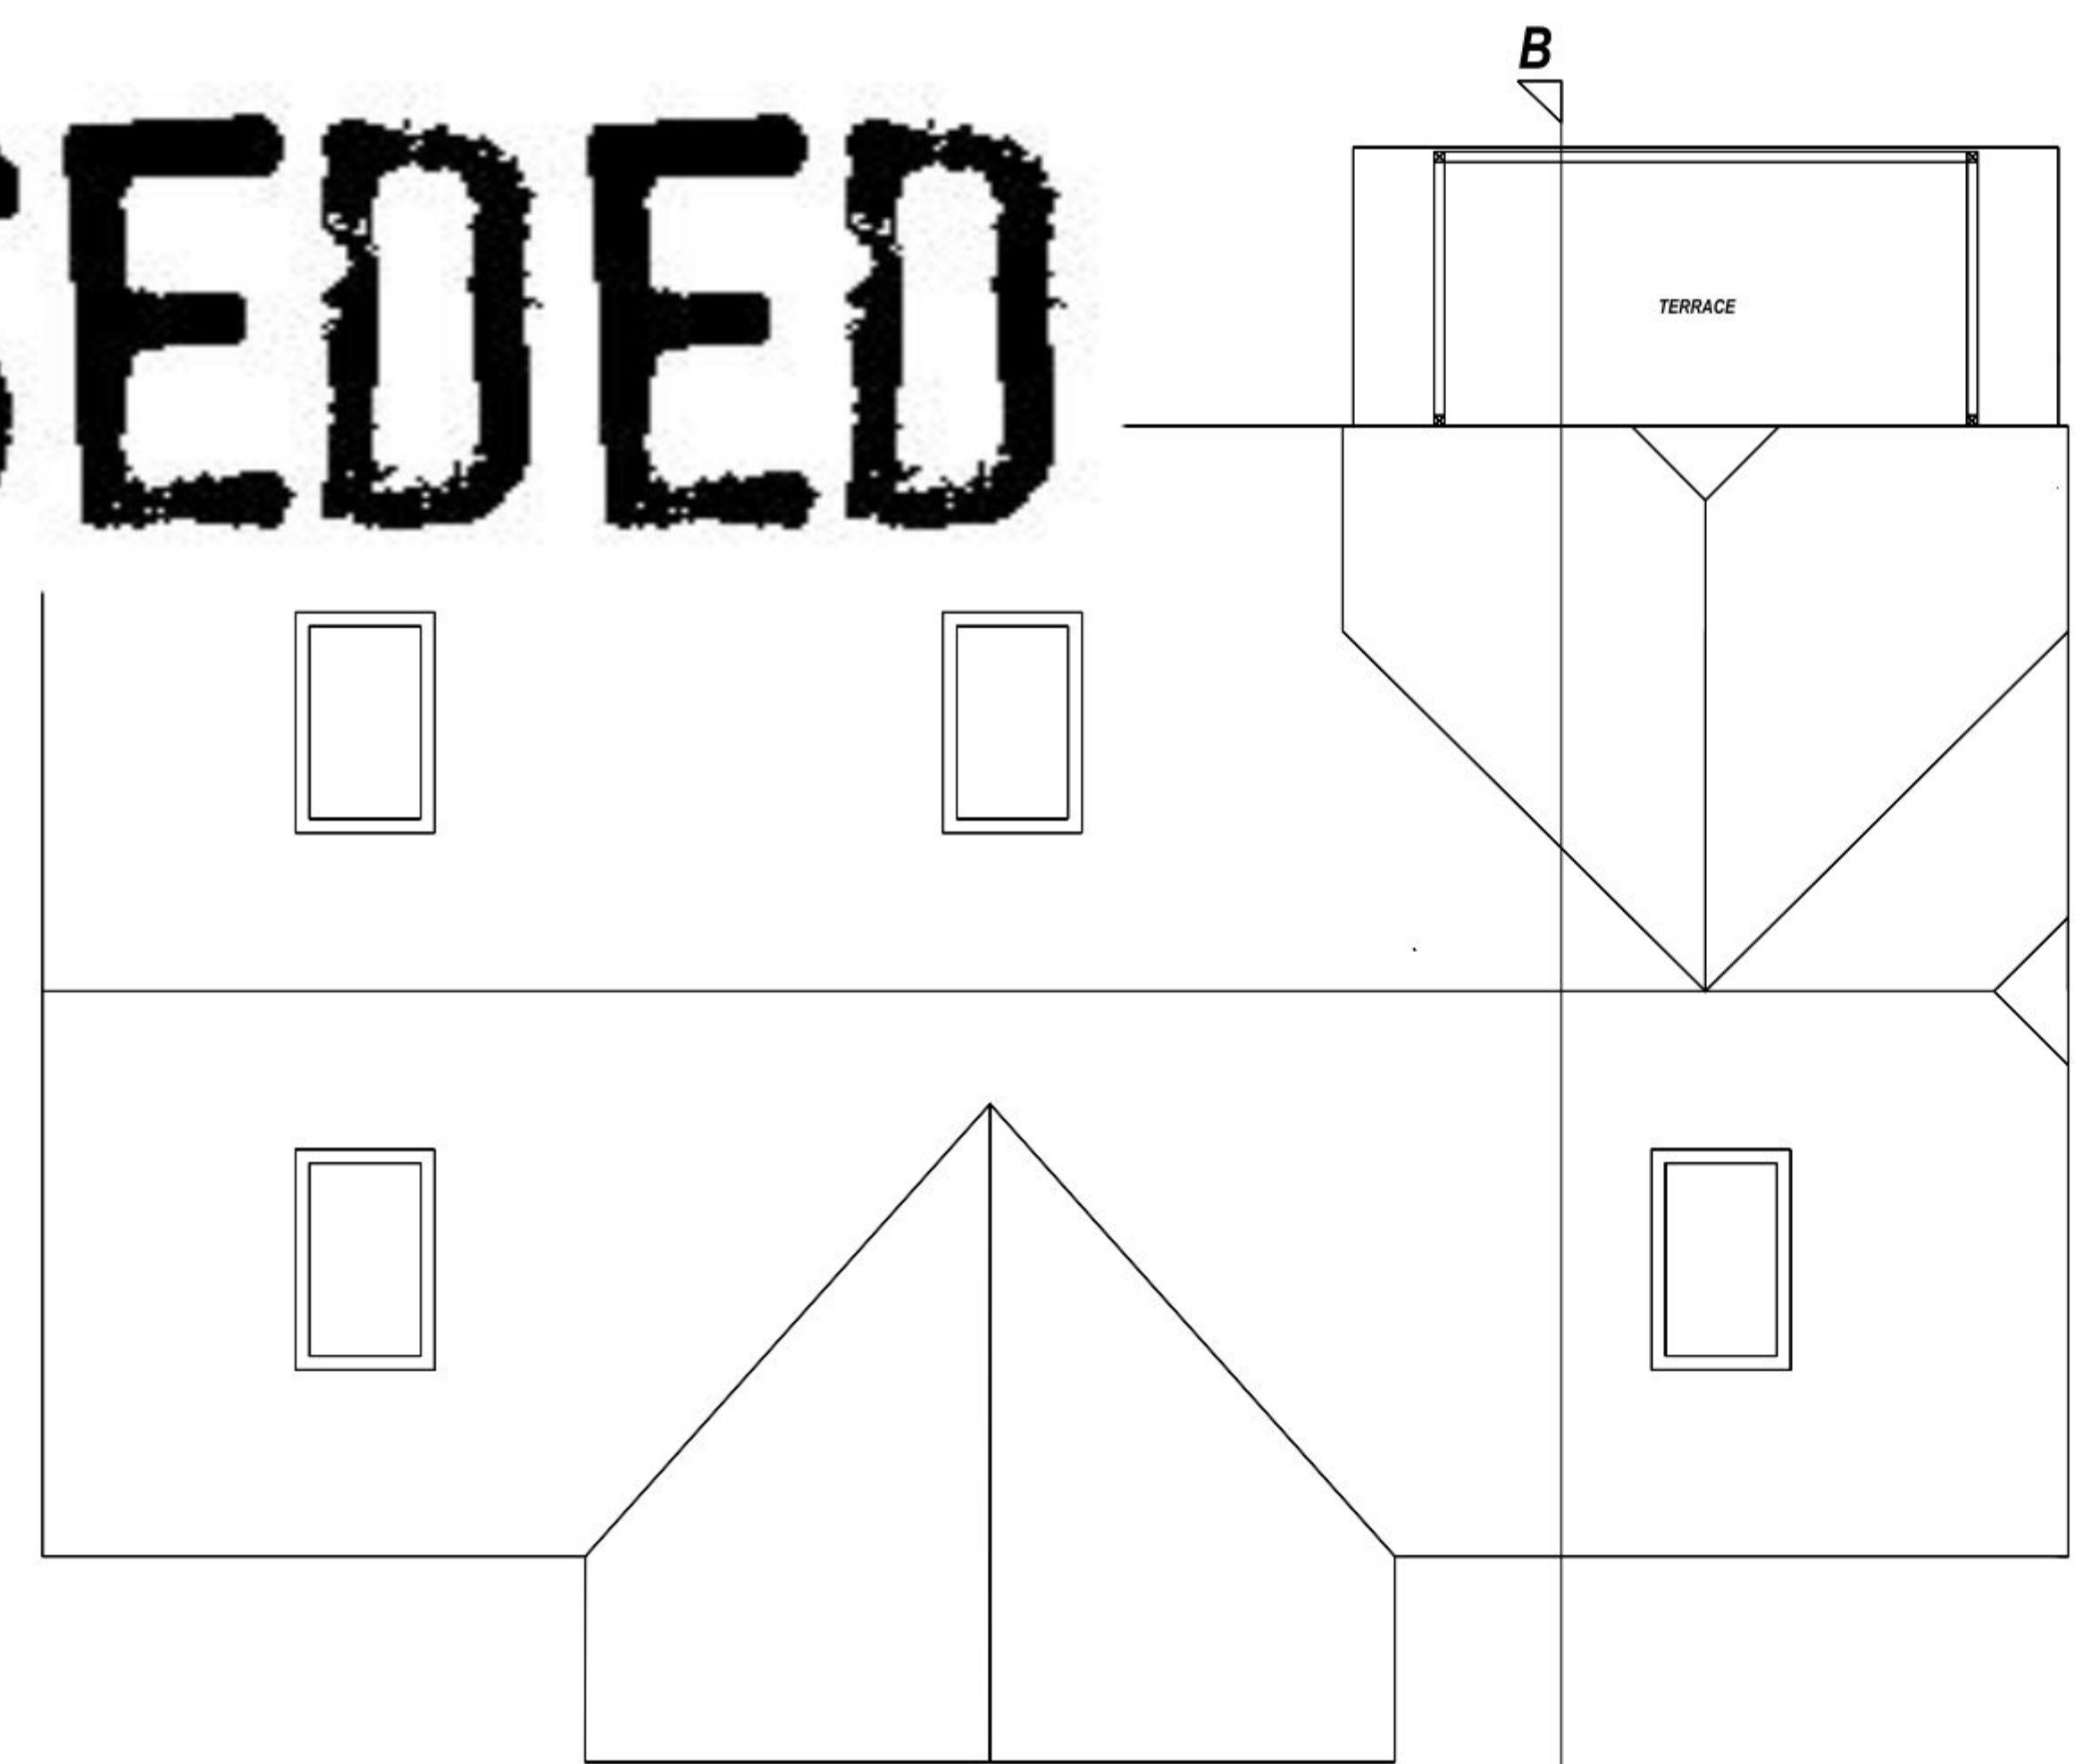

PROPOSED ROOF PLAN

General Notes

Rev B	Flat roof removed and pitch roof added	29th Jan 11
Rev A	Windows added to SW elevation	16th Oct 10
No.	Revision/Issue	Date

Firm Name and Address

PLANNINGBYDESIGN

www.planningbydesign.co.uk

E-mail: office@planningbydesign.co.uk

Mobile: 07970 046996

Project Name and Address

59 Littlepark Avenue
Bedhampton
Hampshire
PO9 3QU

Project	PLAN VIEW	Sheet
Date	19/10/10	A567/001B
Scale	1:50 @ A1	