
PROPOSED PLANTING SCHEDULE:

Nr	Plant Name	Ht/Sprd/Gr	Girth	Container	Root	Density
126	Berberis thunbergii 'Atropurpurea Nana'	30-40cm		2L	C	4.00/m2
43	Berberis thunbergii 'Helmond Pillar'	40-60cm		3L	C	3.00/m2
2	Betula pendula	400-500cm	14-16cm	45-85L	C	
128	Chaenomeles superba 'Crimson & Gold'	30-40cm		3L	C	4.00/m2
45	Cornus sanguinea 'Mid-Winter Fire'	40-60cm		3L	C	4.00/m2
42	Phormium tenax	40-60		3L	C	3.00/m2
142	Prunus laurocerasus 'Otto Luyken'	30-40cm		2L	C	4.00/m2
181	Pyracantha 'Orange Glow'	40-60cm		3L	C	4.00/m
123	Rosa 'Kent'	30-40cm		2L	C	4.00/m2

832

AMENDED PLAN

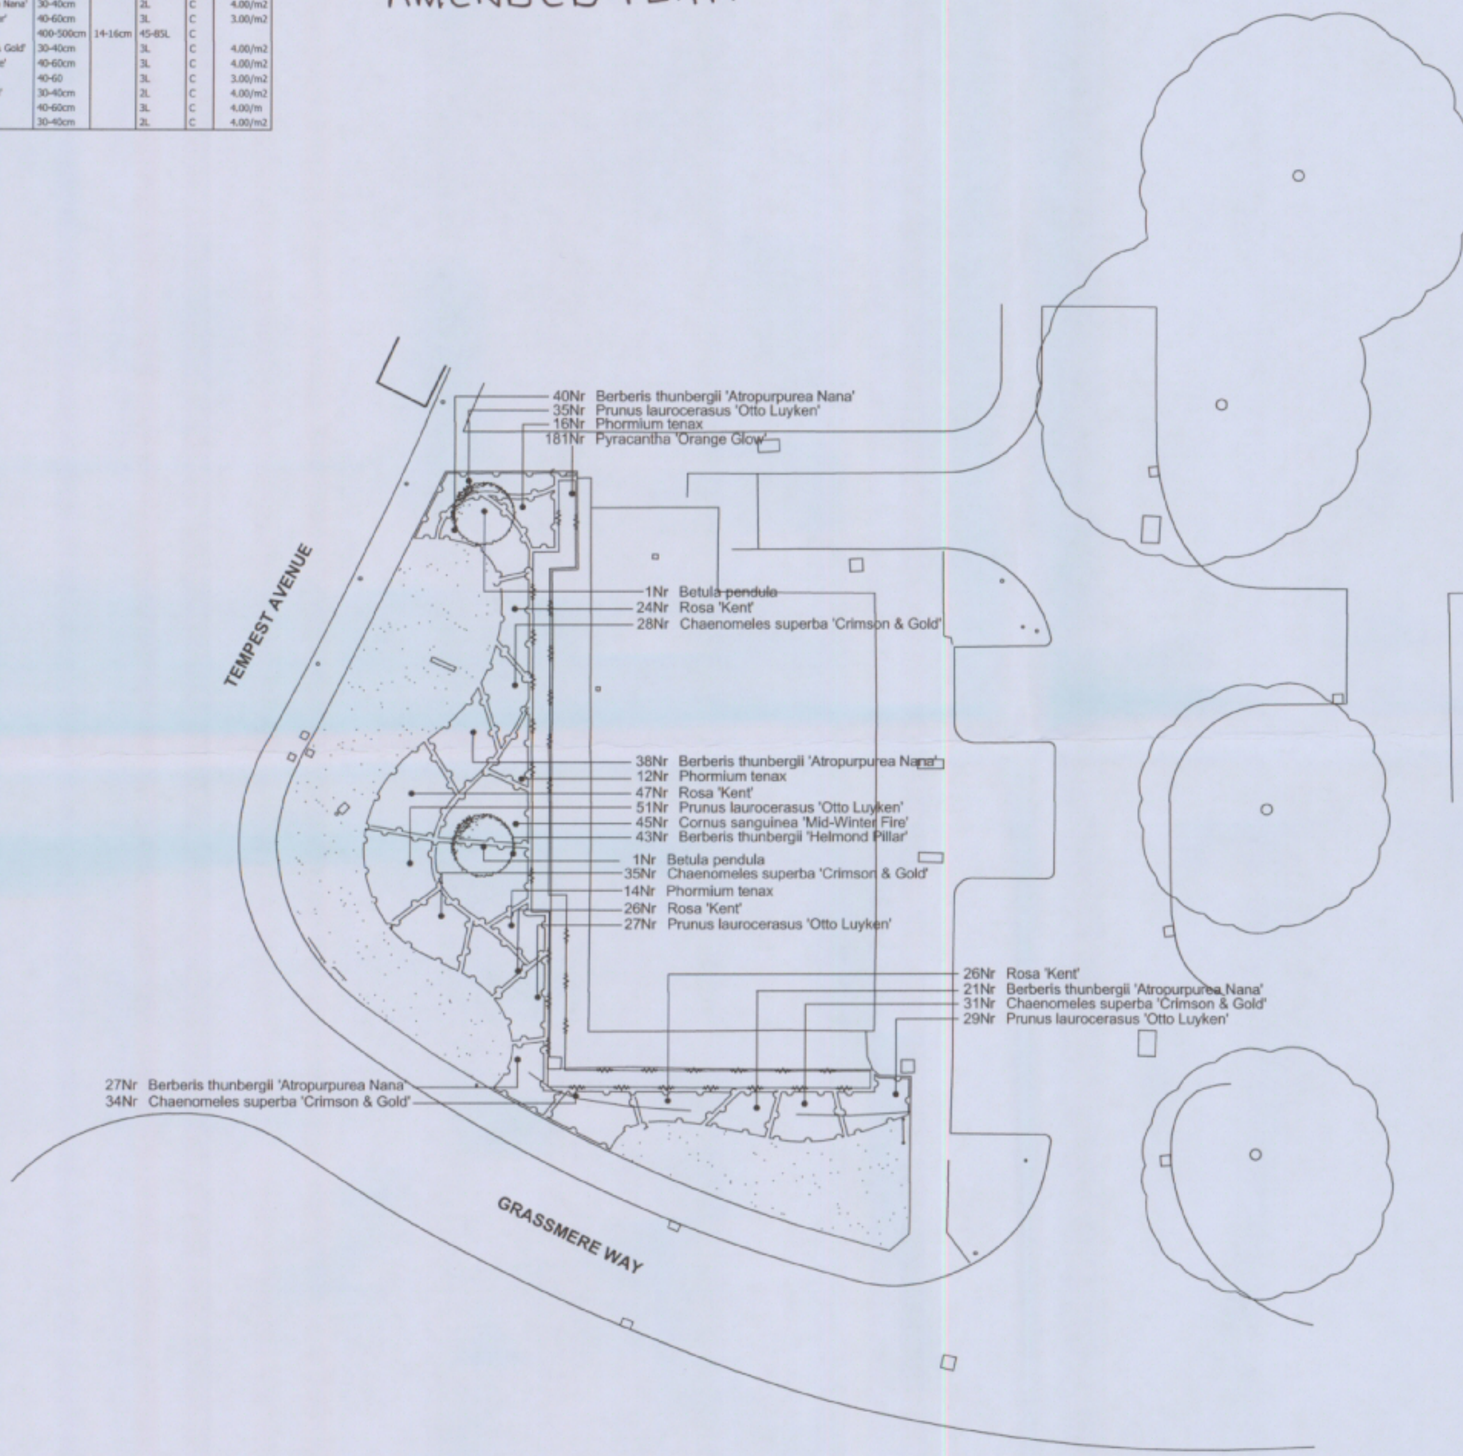

LEGEND:

Existing tree planting to be retained

Proposed tree planting

Proposed ornamental shrub planting

Proposed ornamental hedge planting

Proposed ornamental hedge planting

NORTH

0 1 2 3 4 5m 10 15 20

HAVANT BOROUGH COUNCIL
DEVELOPMENT CONTROL
09 FEB 2011
RECEIVED

NOTES:

1.0 GENERAL.

1.1 Drawing based on Sitechnics Topographical DWG SD10372-01 .
1.2 It is assumed that all existing vegetation will be lost as part of the redevelopment works.

2.0 SITE PREPARATION.

2.1 Tree pits to be excavated to 1mx1mx1m deep within soft landscaped areas prior to top-soiling.
2.2 Shrub planting areas to be excavated by main contractor to depth of 400mm below finished levels prior to top-soiling. Planting areas are to be graded to be approximately 75mm below any adjacent surfaces.
2.3 Grass areas to be reduced to 150mm below finished levels prior to topsoiling and graded to be flush with finished levels.
2.4 All top-soiled areas to be clear of rocks and rubble larger than 50mm diameter and any other debris that may interfere with the establishment of plants.

3.0 PLANTING.

3.1 All approved proposed species shall be true to type.
3.2 Shrubs to be planted at scheduled densities.
3.3 Ornamental hedge to be planted in a double staggered row 450mm apart @ 4/lin. m
3.4 All planting to be watered thoroughly prior to planting.
3.5 During cultivation compost to 50mm depth to be incorporated to all shrub and tree planting areas.
3.6 All trees in soft landscaped areas to be double staked with cross bar and tied, using 1.2m long, 75mm diameter rounded tree stakes 75mm half round brace, rubber tie and spacer. Stakes not to extend more than 600mm above ground level.

4.0 MULCH.

4.1 All tree and shrub and tree areas to be mulched over. Mulch to be medium grade bark mulch laid to depth of 75mm.

Rev.	Changes	Date	Dr.by	Ap.by
B	REPOSITIONED TREES FROM BUILDING	09.02.11	CK	MN
A	REVISED BASE PLAN	16.08.10	CK	MN

LANDSCAPE DESIGN, CONSTRUCTION & MAINTENANCE
Email: info@ground-control.co.uk
GROUND CONTROL
GROUND CONTROL LTD.
The Stables, London Road,
Billericay, Essex CM12 9HS
Tel: 01277 650697 Fax: 01277 630746

Client: TESCO

Project: TEMPEST ROAD WATERLOOVILLE

Drawing title: PLANTING PLAN

Date	Drawn by	Checked by	Scale(s)
09.08.10	CK	MN	1:200@A2
Drawing No.	Rev	Issue status	
GC.43652.001	B	COMMENT	

All dimensions to be checked on site

Copyright of Ground Control Ltd.