AMENDED

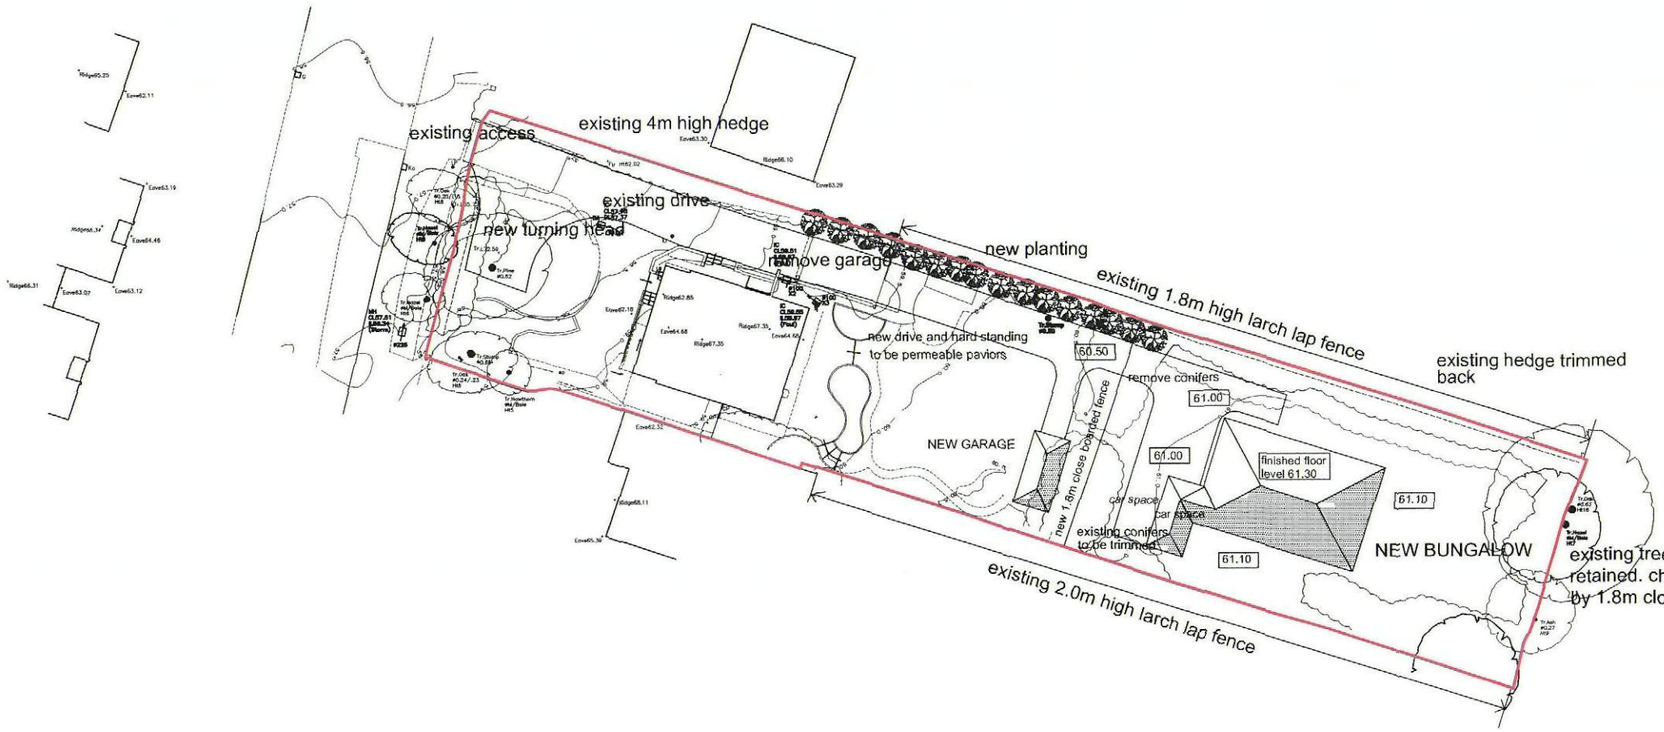

DAVANT PARISH COUNCIL
DEVELOPMENT CONTROL
09 FEB 2011
RECEIVED

A3

Site Plan 1:500

1m 5m

No.	Revision/issue	Date

Project Name and Address

Proposed Bungalow,
50 London Road,
Cowplain,
Hants

Project 105/01	Sheet 01
Date 19.11.10	
Scale 1:500	

design

17 Eastern Parade, Fareham,
Hants PO16 0RL
d.design@tiscali.co.uk
07742720557 01329 221329