
This is a C.A.D. drawing and may only be modified by hand in accordance with QA Procedure

PERMIT

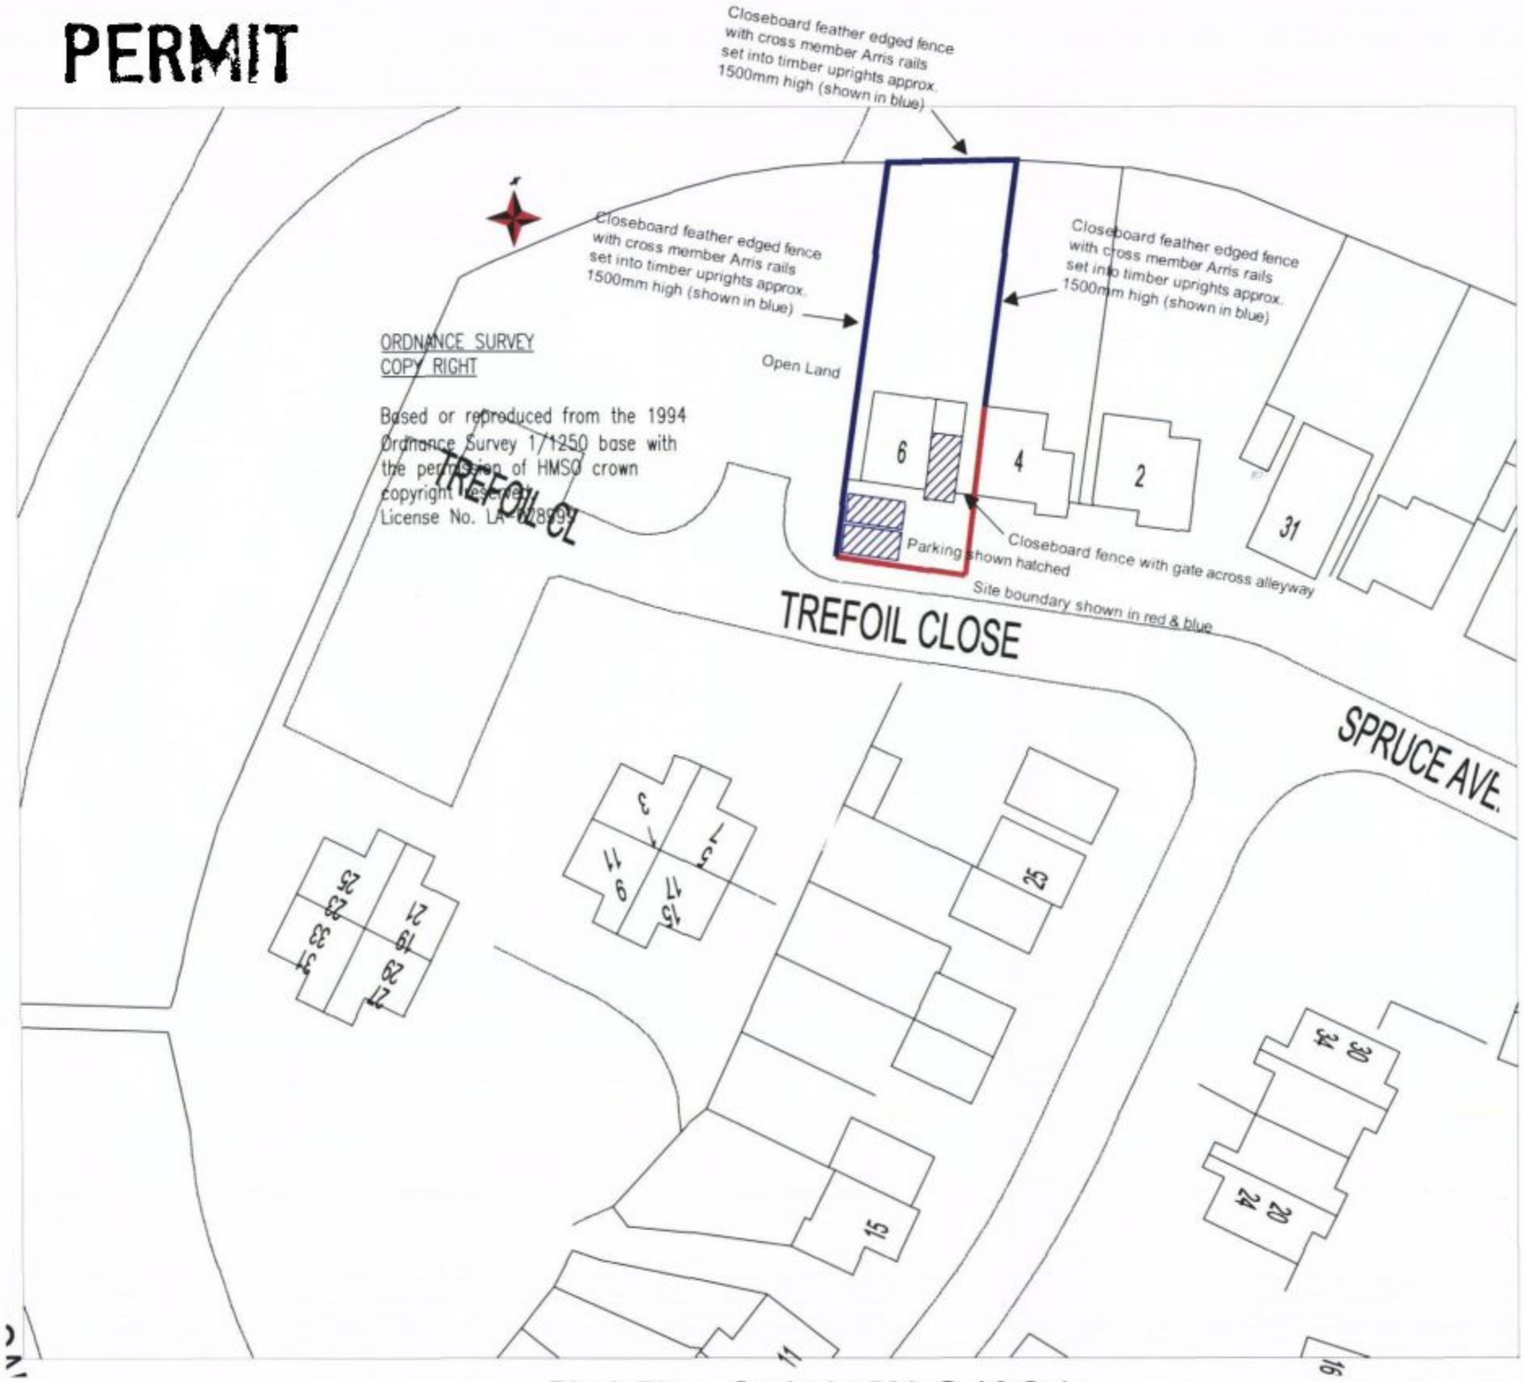

Block Plan - Scale 1 : 500 @ A3 Only

NOTE: All dimensions to be checked on site prior to commencement of any work. Notify C.A. of any discrepancies before ordering materials.

HAVANT BOROUGH COUNCIL
DEVELOPMENT CONTROL
18 JUL 2011
RECEIVED

Rev	Date	Revision Details (Amended by)	Approved by

Project
6 Trefoil Close
Waterlooville
Hants
PO7 8HB

Drawing Title
Proposed first floor extension

Date: July 2011 | Scale: 1:500 @A3

Client
Brian Moss

Design/Survey by | Drawn by: L. Paige | Checked by

Drawing No.
BM / 2011 / 03

SURVEY	-	DESIGN		WORKING DRAWING	
FEASIBILITY		TENDER		AS-BUILT	
INFORMATION		CONTRACT		A.I.	

A3 FRAME