THis drawing shall not be scaled except for planning purposes.

All dimensions to be checked on site where applicable, prior to commencement on site.

Differences between drawings, and between drawings and specification or bills of quantities to be referred to the Architect for clarification.

All works shall conform to he current edition of the Building Regulations and other relevant statutory requirements.

All materials and workmanship shall conform with the relevant British Standard Specifications and Codes of Practice.

THis drawing is the copyright of Head, Roberts and Associates and shall not be copied or reproduced without permission.

PERMIT

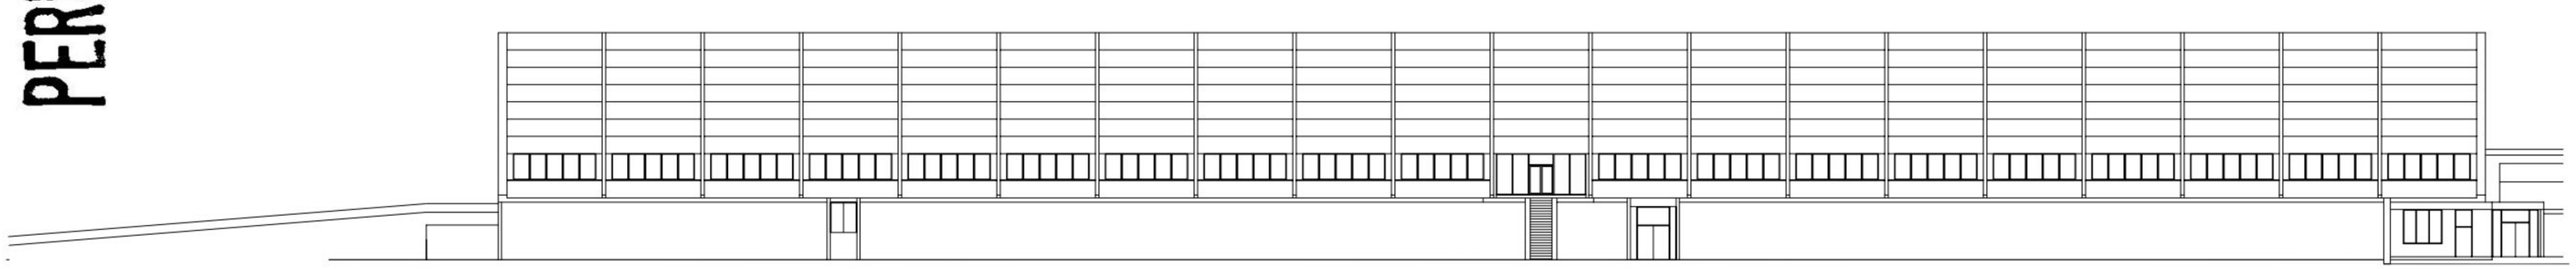

South Elevation

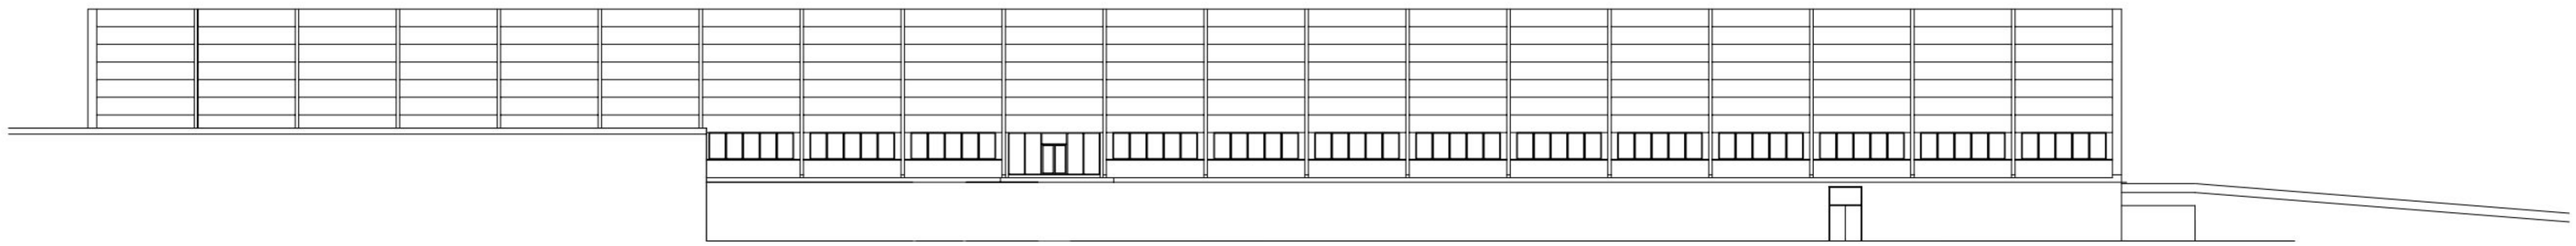

North Elevation

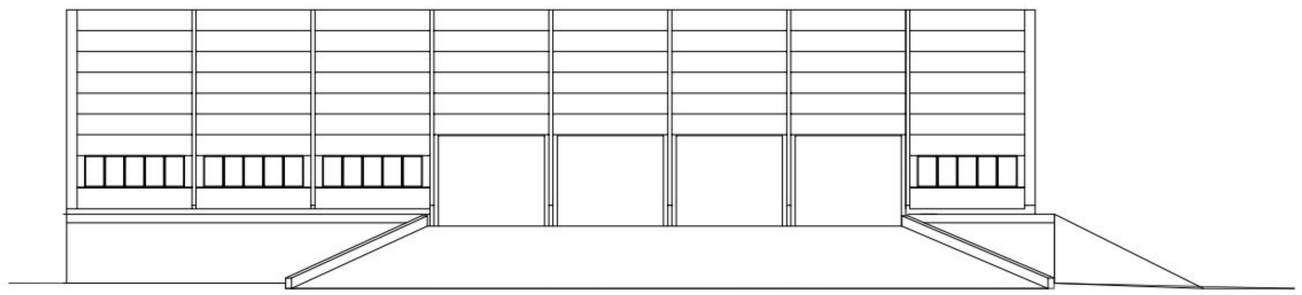

West Elevation

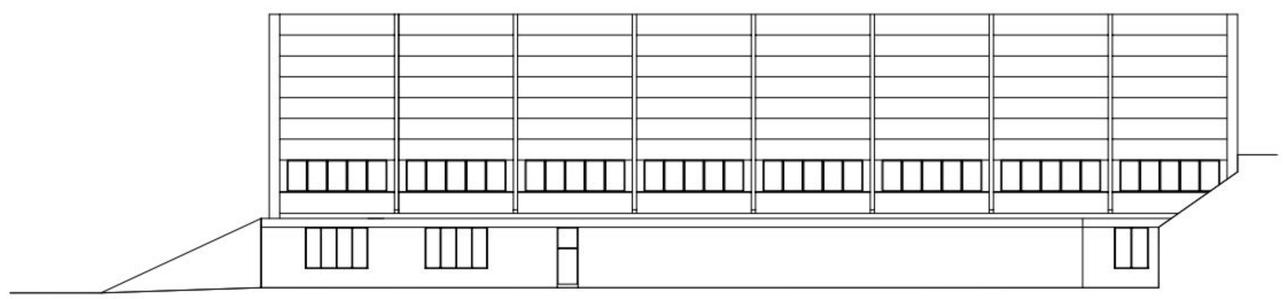

East Elevation

REV.	DATE	DESCRIPTION	BY
-	-	-	-

HEAD, ROBERTS & ASSOCIATES
1 Station Terrace
Shawford, Hants.
SO21 2BN
Tel: 01962 711111
Fax: 01962 711100
Email: mail@headroberts.co.uk

Client
Evolve Infrastructure Solutions

Job Title
Peer 1 Data Centre, Langstone Technology Park

Drawing Title
Existing Elevations

Drawing No.	Revision
3869/120	-

Scale	Date	Drawn By	Checked By
1:200 @A1	01.03.11	DS	-