
REFUSE

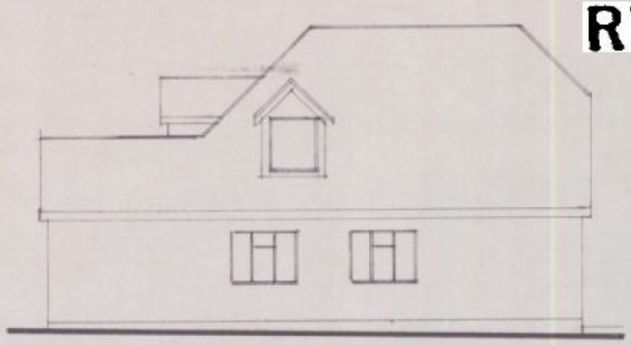


South East Elevation.




North East Elevation.




North West Elevation.

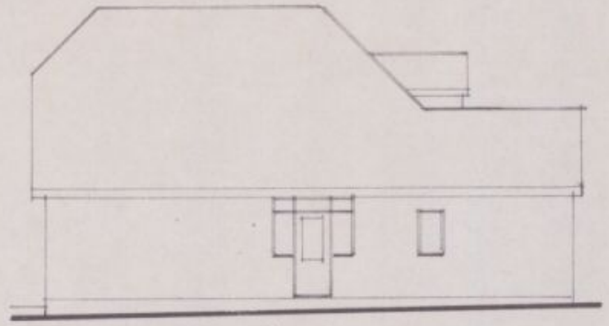

South West Elevation.

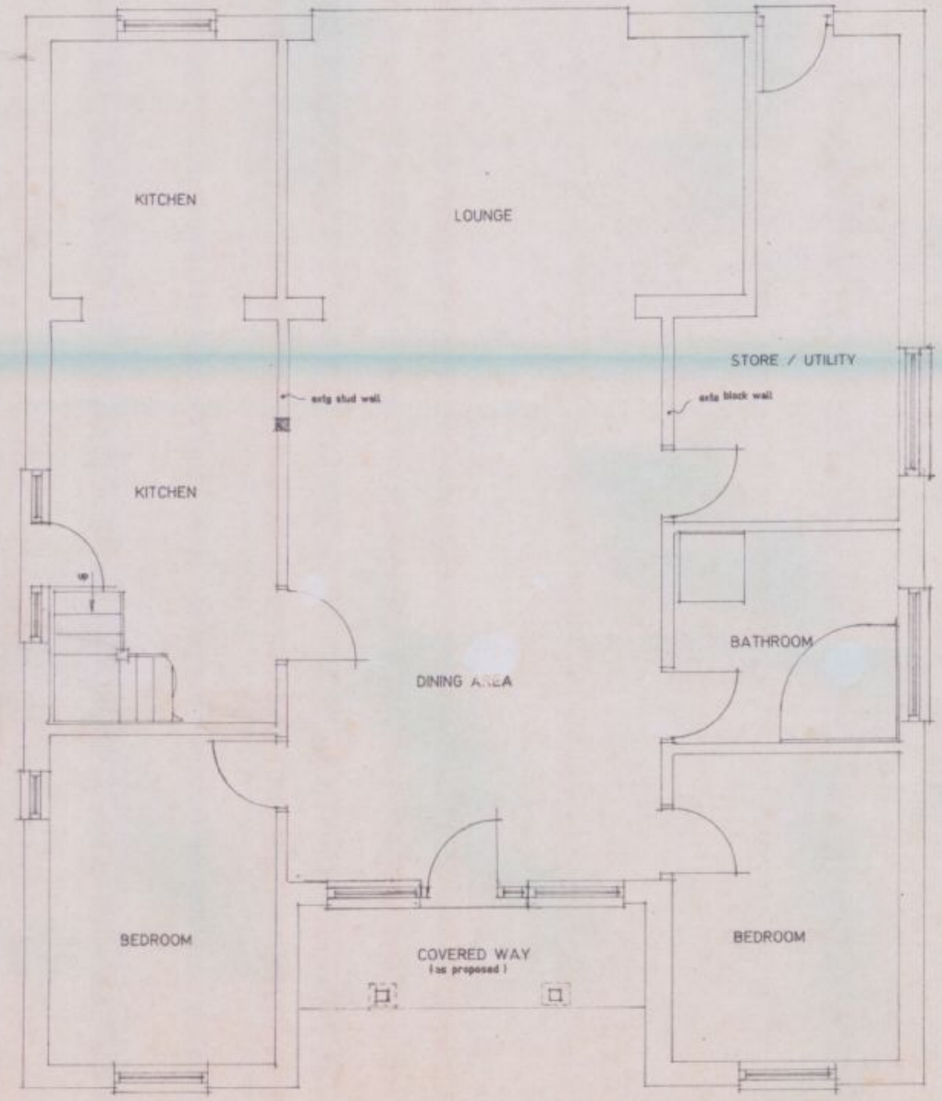


Existing Ground Floor Layout Plan.

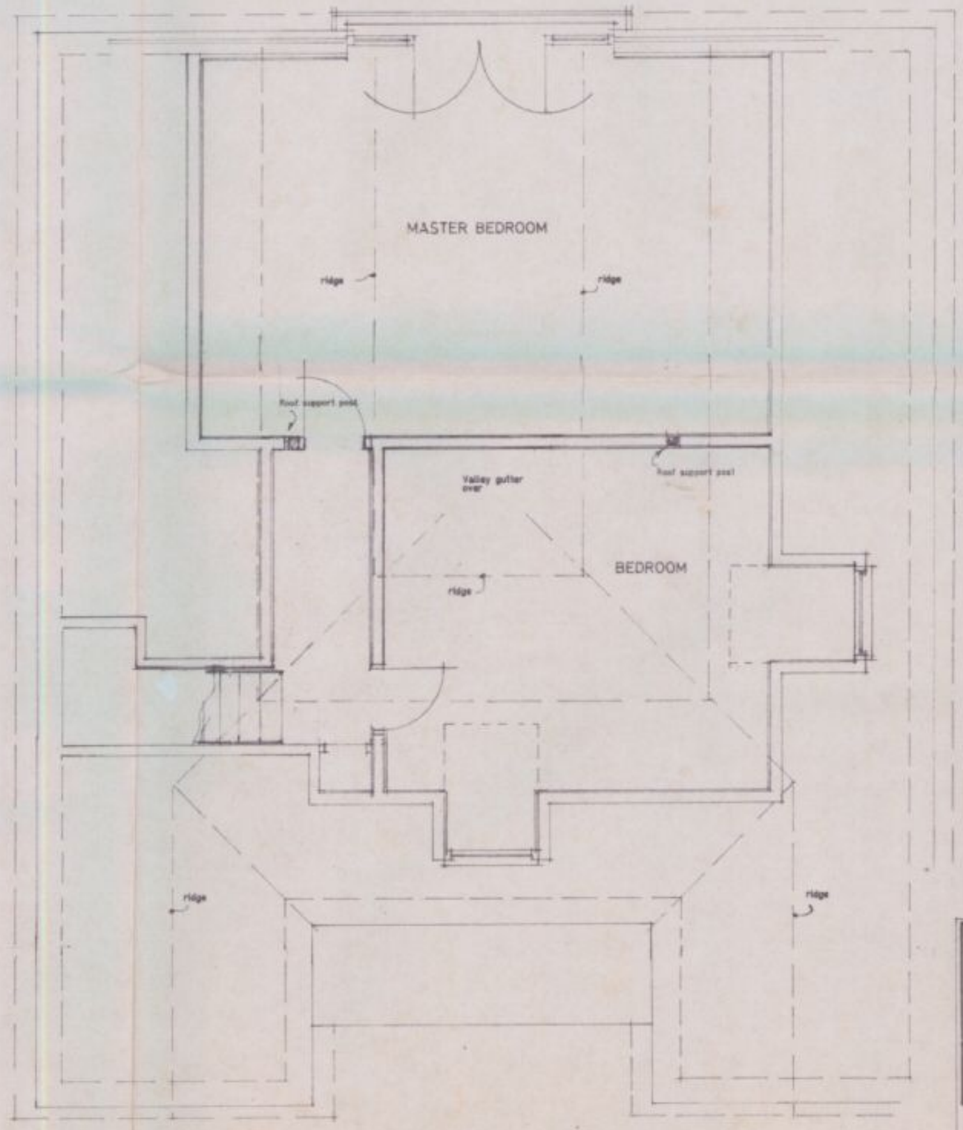


Proposed First Floor Layout Plan.

HAVANT BOROUGH COUNCIL
08 SEP 2010
RECEIVED

Proposed first floor rear extension at 43 Eastoke Avenue, Hayling Island, Hants. PO11 9QW

R. Price Esq..

Scale 1:50 1:100 | Date July 2010

A2 Drawing Number 1

Revision