
PETER J. WALKER MRICS
CHARTERED SURVEYOR
182 SEAFRONT, HAYLING ISLAND, HANTS
PO11 9 AN

PROPOSED SINGLE STOREY REAR ADDITION.
4, GARDEN CLOSE, HAYLING ISLAND, HANTS.
FOR MR & MRS N. CLEMENTS.

EXISTING LAYOUT

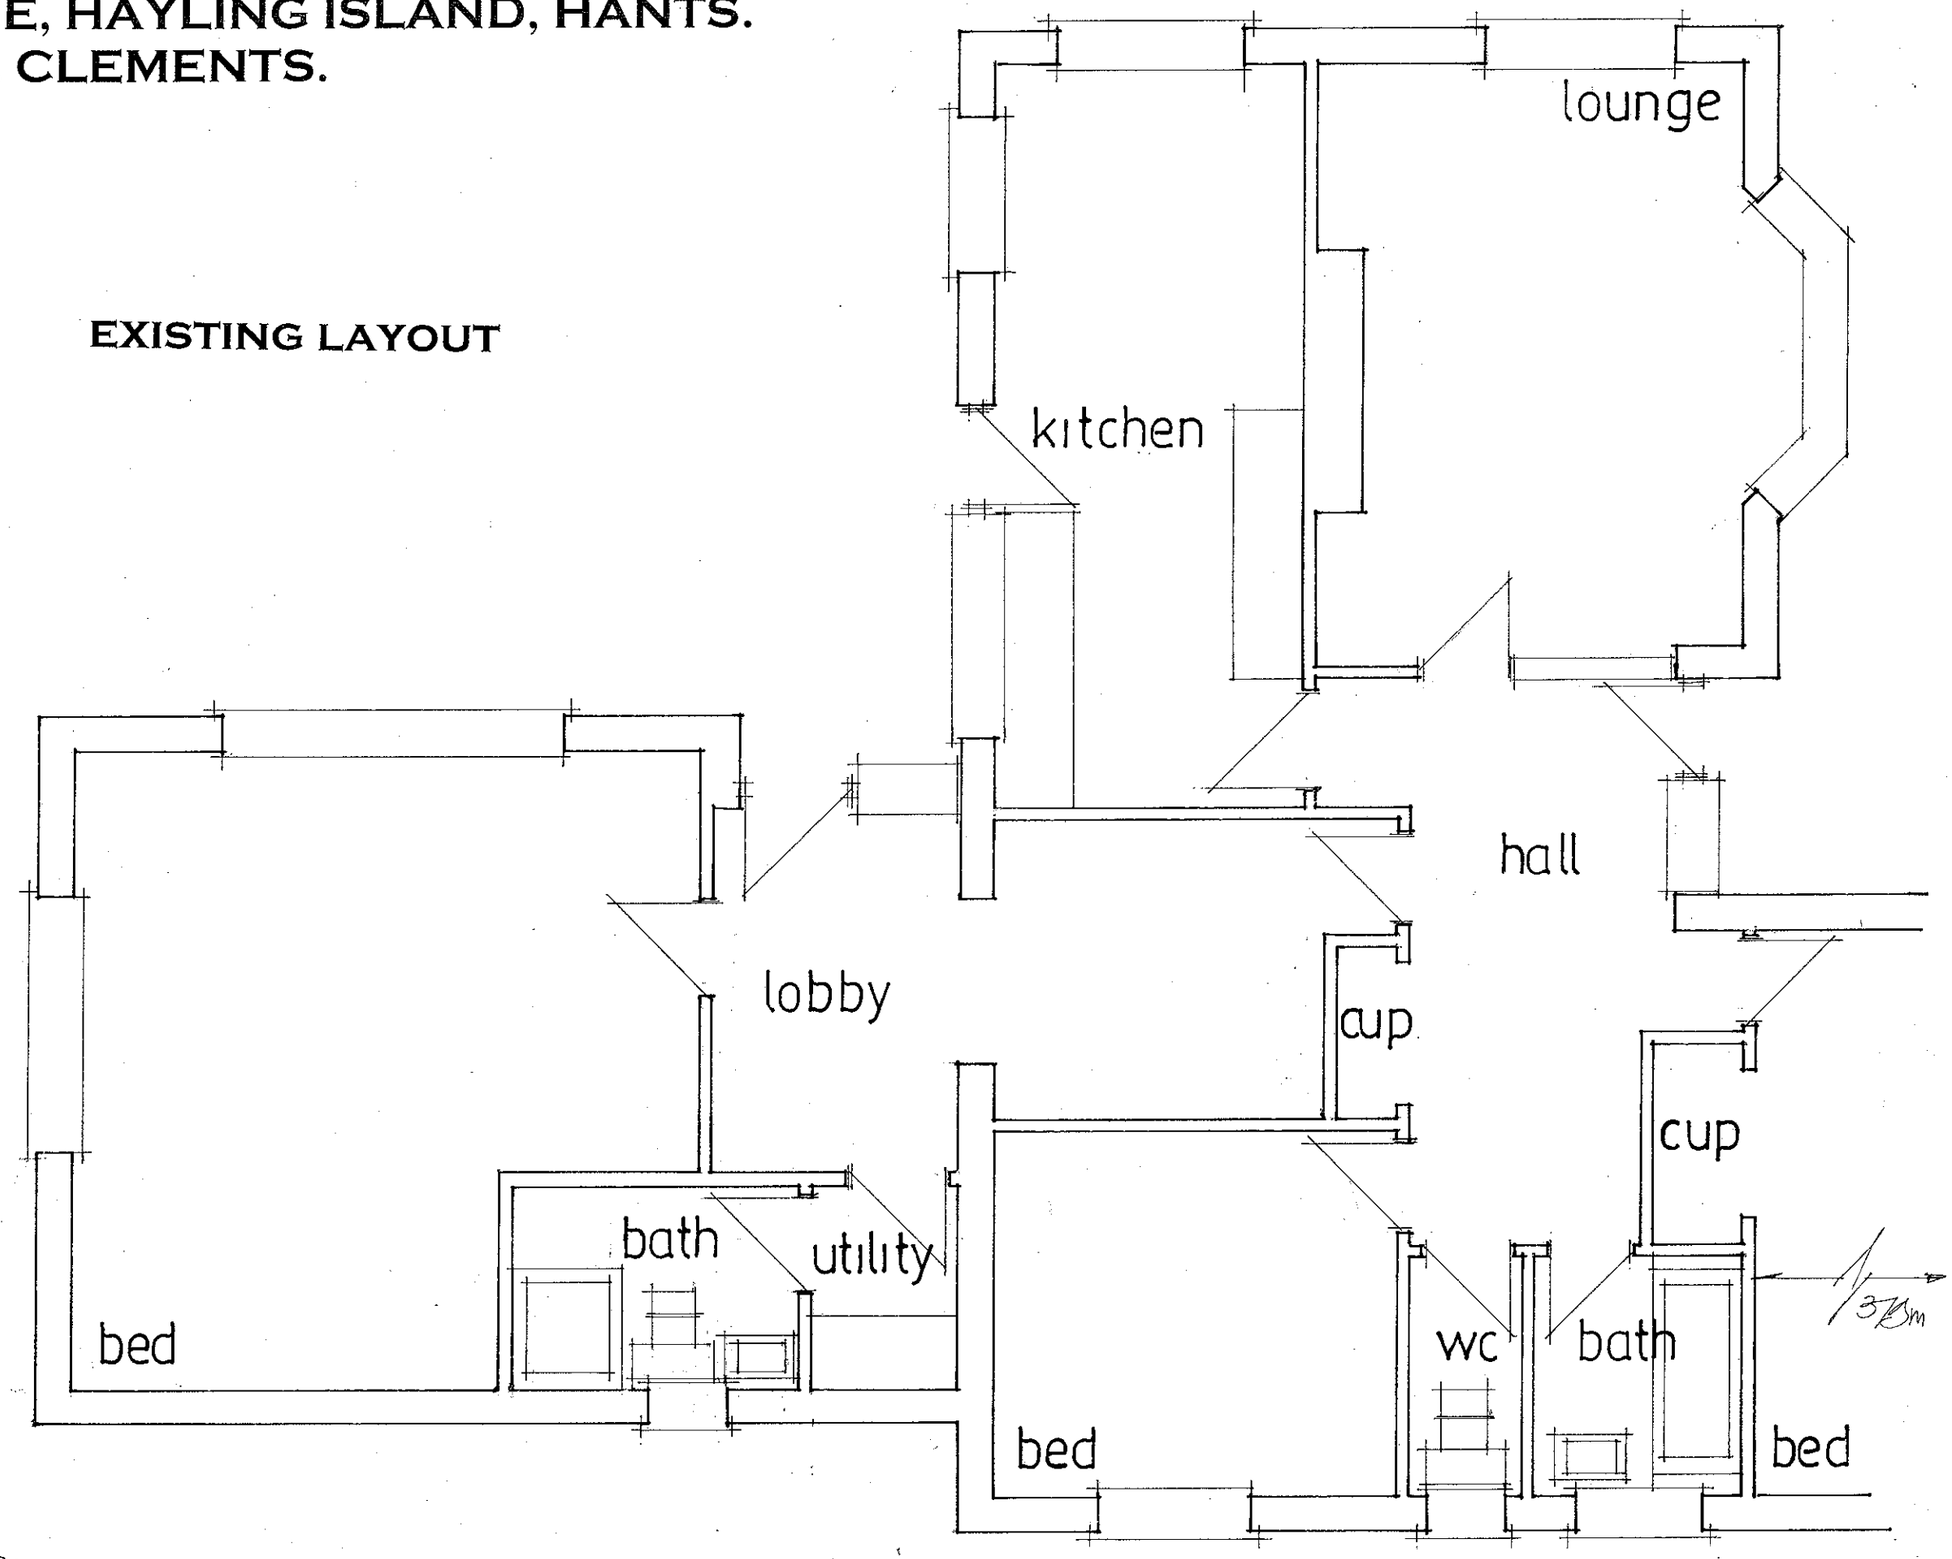

date nov 2011
scale 1·50