

PERMIT

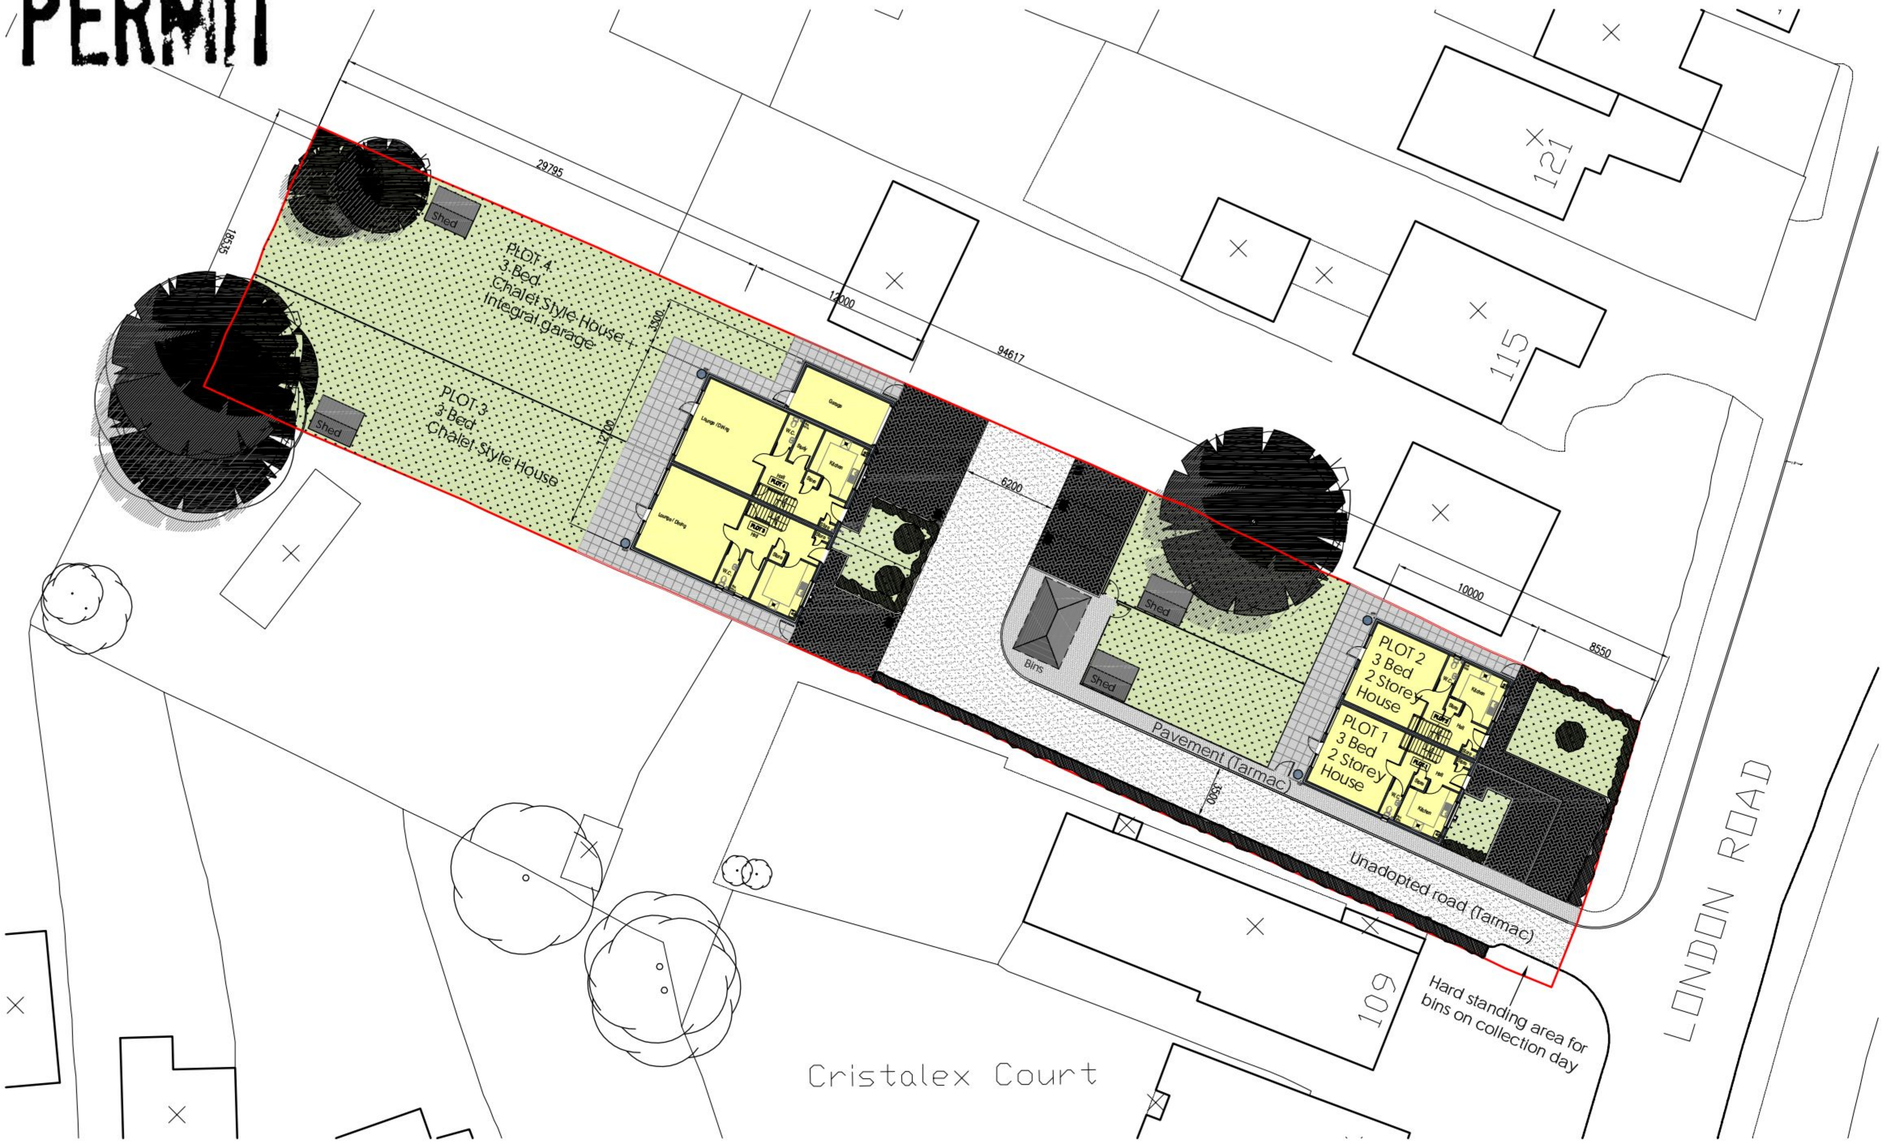

SITE PLAN 1:200

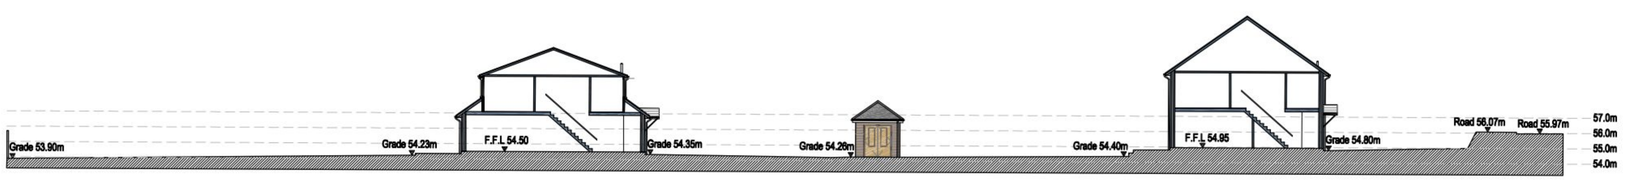

LONGITUDINAL SITE SECTION 1:200



LOCATION PLAN 1:1250

Schedule of Accommodation

4 No. 3 Bed Houses
(1 with integral garage)
Total 4 Dwellings

7 No. Car Parking Spaces

Site Area - 1780m²

AG

Anderson Gould Design Ltd.
Suite 9, Langstone Gate, Solent Road, Havant, Hampshire, PO9 1TR. Tel / Fax 02392 452545
Email: info@agdesignltd.co.uk Web www.agdesignltd.co.uk

Architectural Design & Drafting Service

Client:

Project title.

PROPOSED DEVELOPMENT
111 LONDON ROAD, COWPLAIN
HAMPSHIRE

Drawing Title.

PROPOSED SITE PLAN +
LONGITUDINAL SECTION

JOB No.	SCALE	REV
AG-10-09-001	1:200	