
PERMIT




WEST ELEVATION

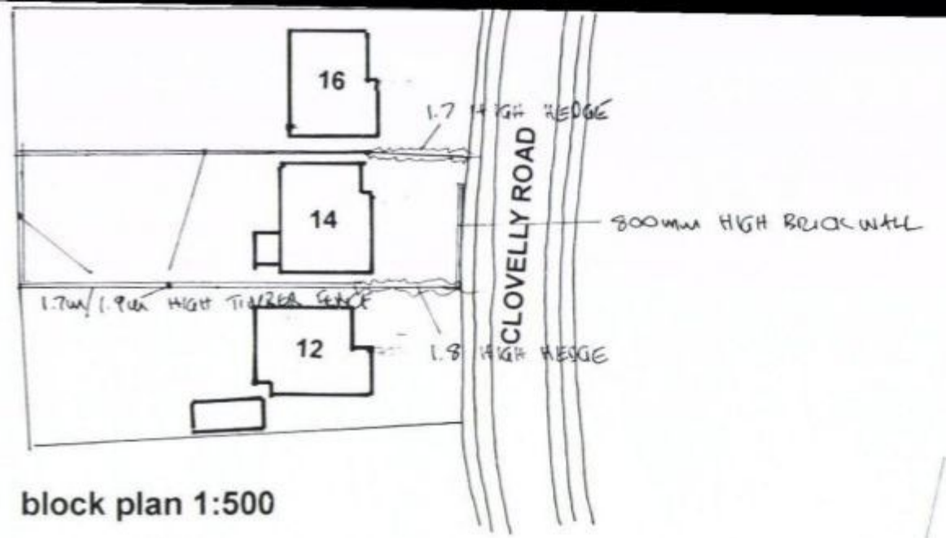


block plan 1:500


HAVANT BOROUGH COUNCIL
27 MAY 2011
RECEIVED

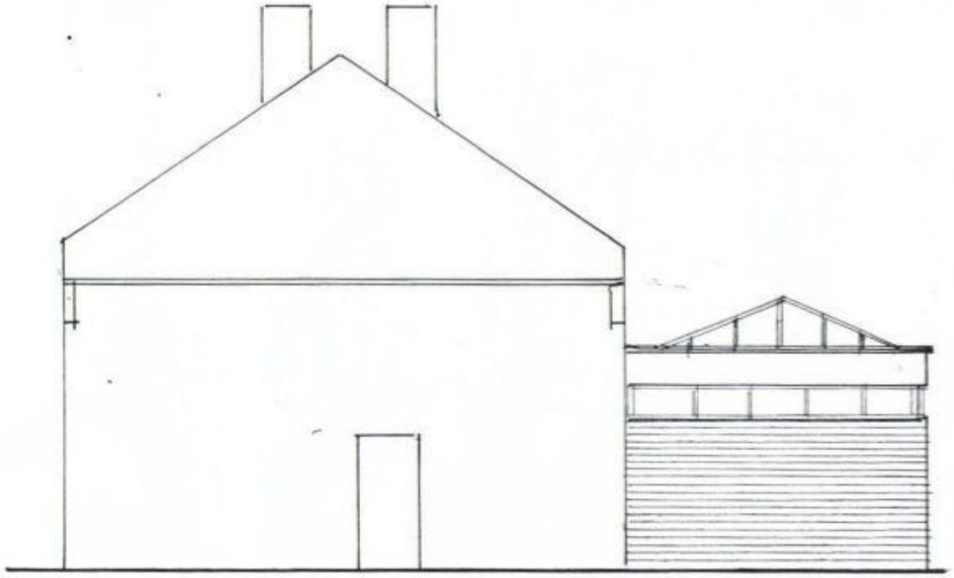

NORTH ELEVATION

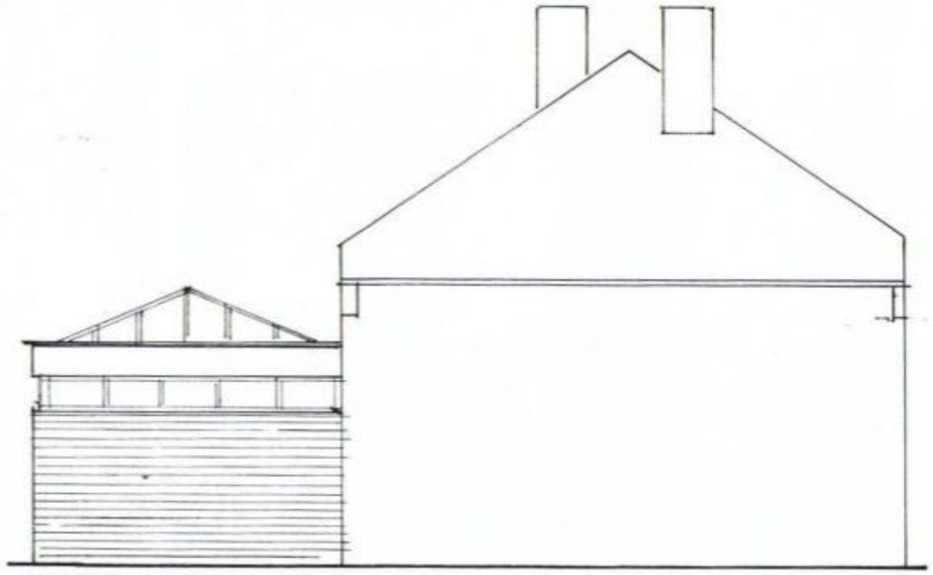

SOUTH ELEVATION

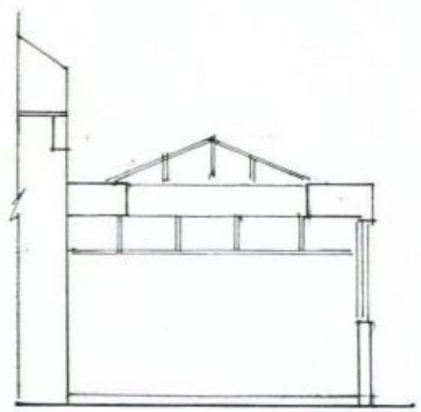

section AA

RIBA

Chartered Practice

John Groom Chartered Architect
32A High Street, Emsworth, Hampshire PO10 7AW
T 01243 372560 M 07780 997563
johngroom@freeuk.com
www.johngroomarchitect.co.uk

JOB: Erection of conservatory and internal alterations
LOCATION: 14 Clovelly Road, Emsworth
DRG TITLE: Proposed elevations/section & block plan
SCALE: 1:100 1:500 DRAWN: JG
DRG NO: 11/251/3 DATE: 28 April 2011