
PERMIT

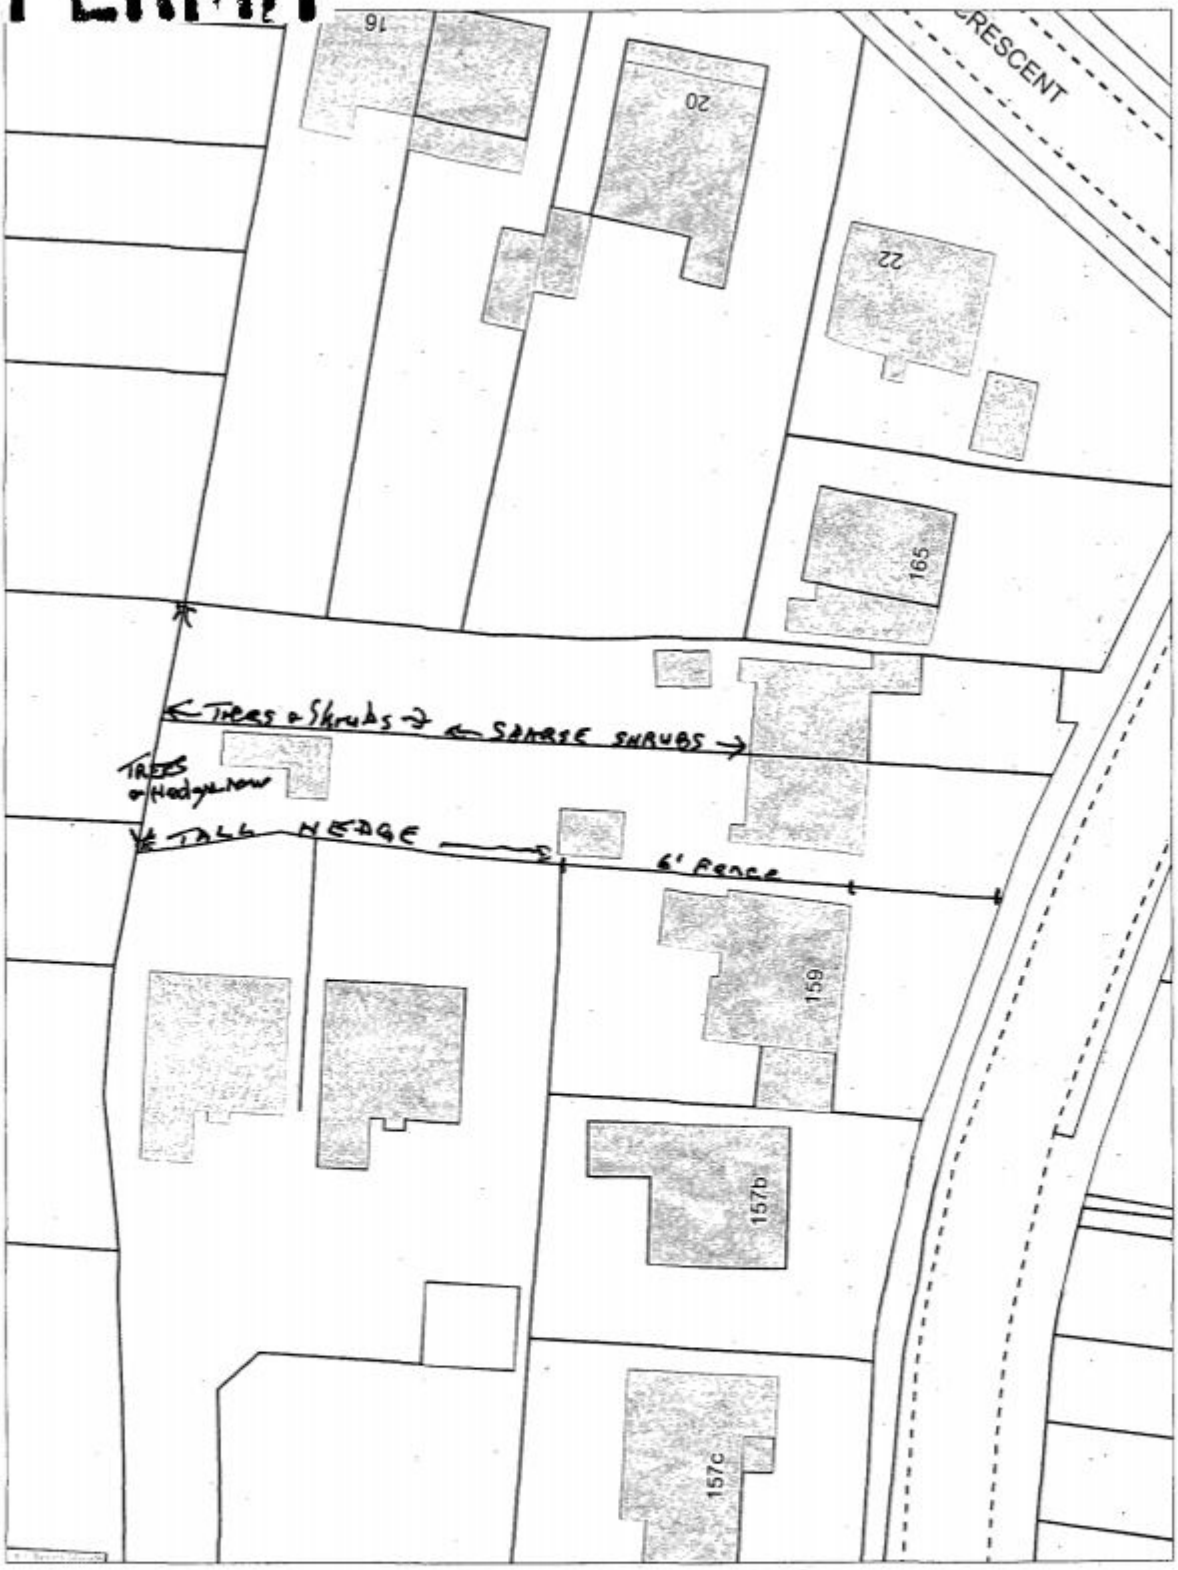

Civic Offices, Civic Centre Road, Havant, Hampshire PO9 2AX t: 023 9247 4174

Havant BOROUGH COUNCIL

Title:

161 Park Avenue

RECEIVED
22 SEP 2010
HAVANT BOROUGH COUNCIL
DEVELOPMENT CONTROL

Drawn By: BLOCK PLAN -

Scale:

APP/10/00565

Drawing No:

Cleaner, Safer, More Prosperous

Reproduced from the Ordnance Survey Digital Data with the permission of the Controller of HMSO, Crown Copyright Reserved 2010. Licence No LA100019217