PERMIT

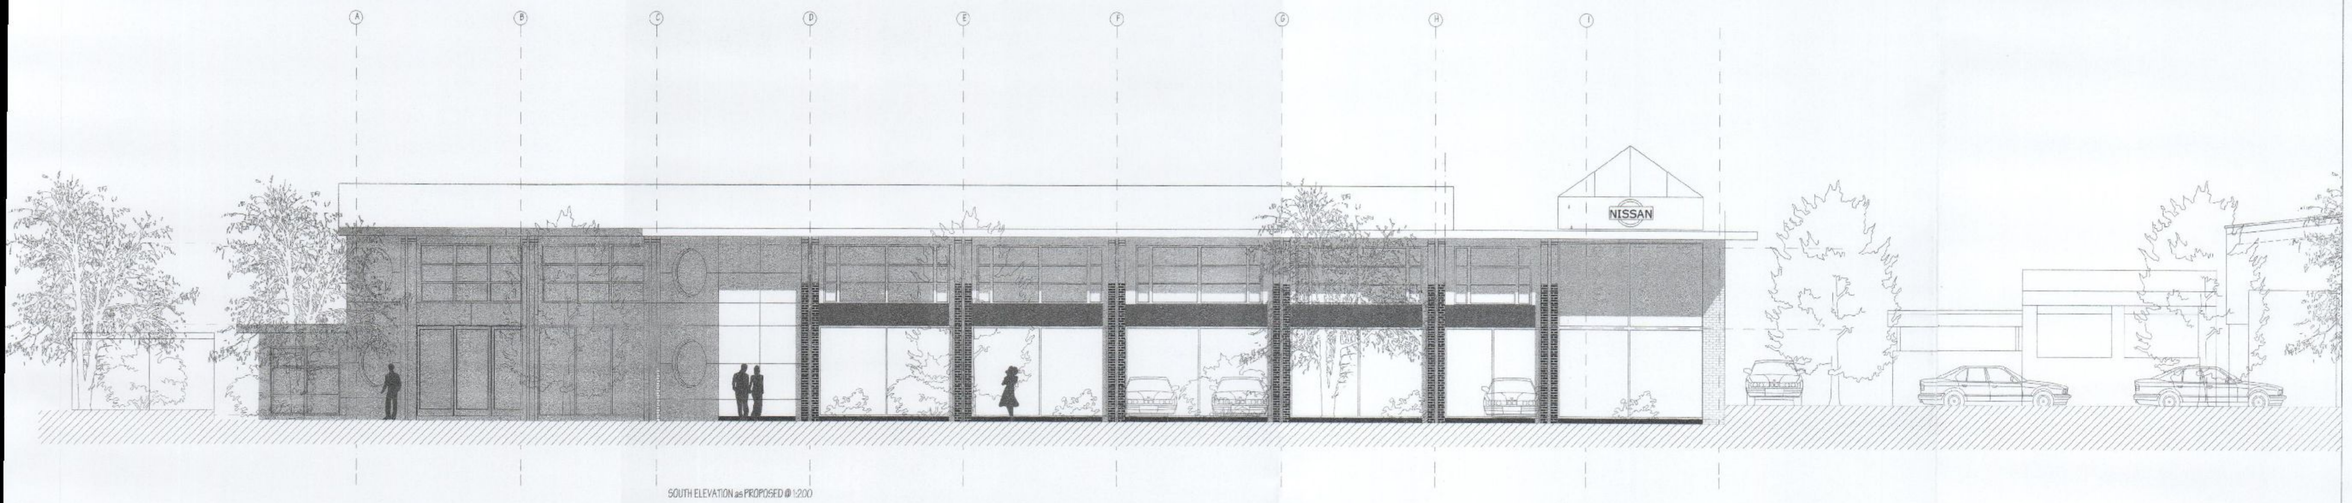

SOUTH ELEVATION as PROPOSED @ 1:200

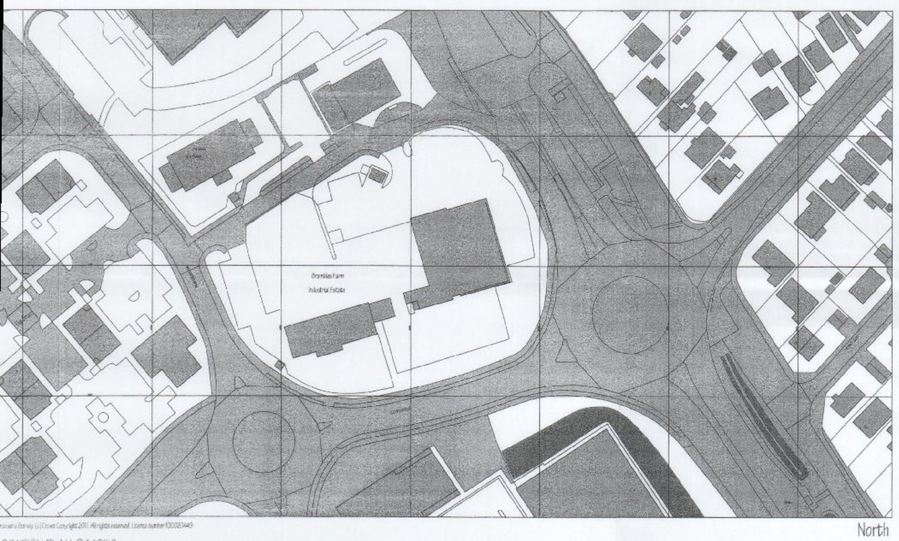

LOCATION PLAN @ 1:1250

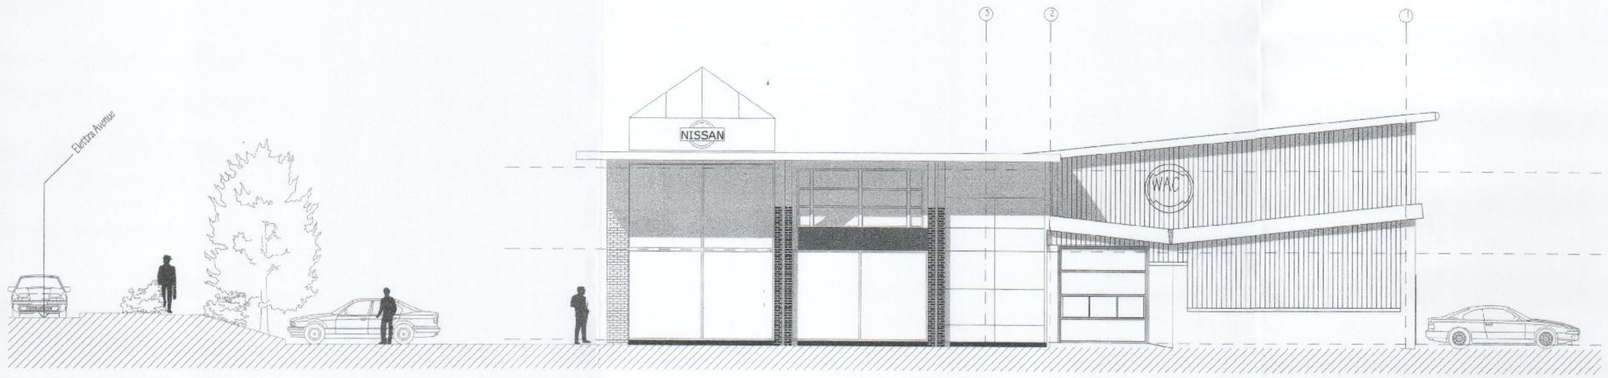

EAST ELEVATION @ 1:100

NOTES;
This drawing is the copyright of
EDWARD CAUSH + ASSOCIATES
All dimensions must be checked on site prior to the commencement of construction and the Architect notified of any discrepancy. Figured dimensions are to be used in preference to scaled dimensions. The Local Planning Authority may scale from this drawing as the only exception. No deviation from the drawing will be permitted without the written consent of the Architect.

REVISIONS

HAVANT BOROUGH COUNCIL
11 APR 2011
RECEIVED

PLANNING APPLICATION

PURPOSE OF ISSUE
INFORMATION
DESIGN
TENDER
CONSTRUCTION

EDWARD CAUSH + ASSOCIATES
ARCHITECTS
11 SOUTHDOWN ROAD COSHAM PORTSMOUTH
PO6 2EB

phone 023 92 384477
fax 023 92 361562
email: eca@south-down.demon.co.uk

CLIENT
WKB HAVANT Ltd

JOB TITLE
PROPOSED EXTENSION TO EXISTING BUILDING TO FORM NEW SHOWROOM @
Elettra Avenue
Waterlooville
PO7 7XW

DRAWING TITLE
ELEVATIONS as PROPOSED

SCALE
1:100

DATE
06.04.2011

DRAWN BY
EC

CHECKED BY

DRAWING NUMBER
10:1074:L(2-)106