REV A:	FIRST ISSUE	26/11/2010
REV B:	AURIEL BAYS ADDED, KITCHEN DIMENSIONS ADDED	29/11/2010
REV C:	LOCATION PLAN MOVED TO NEW DRAWING ROOF PLANS ADDED	07/12/2010

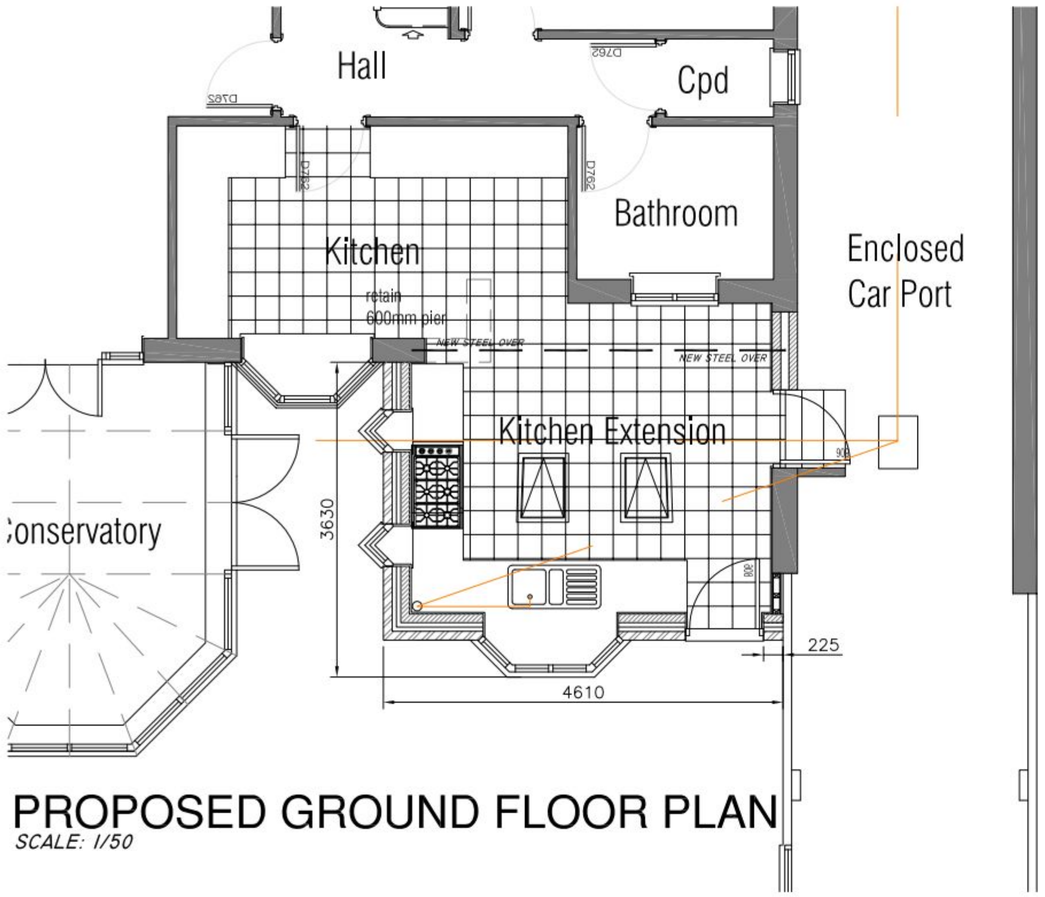

PROPOSED GROUND FLOOR PLAN
SCALE: 1/50

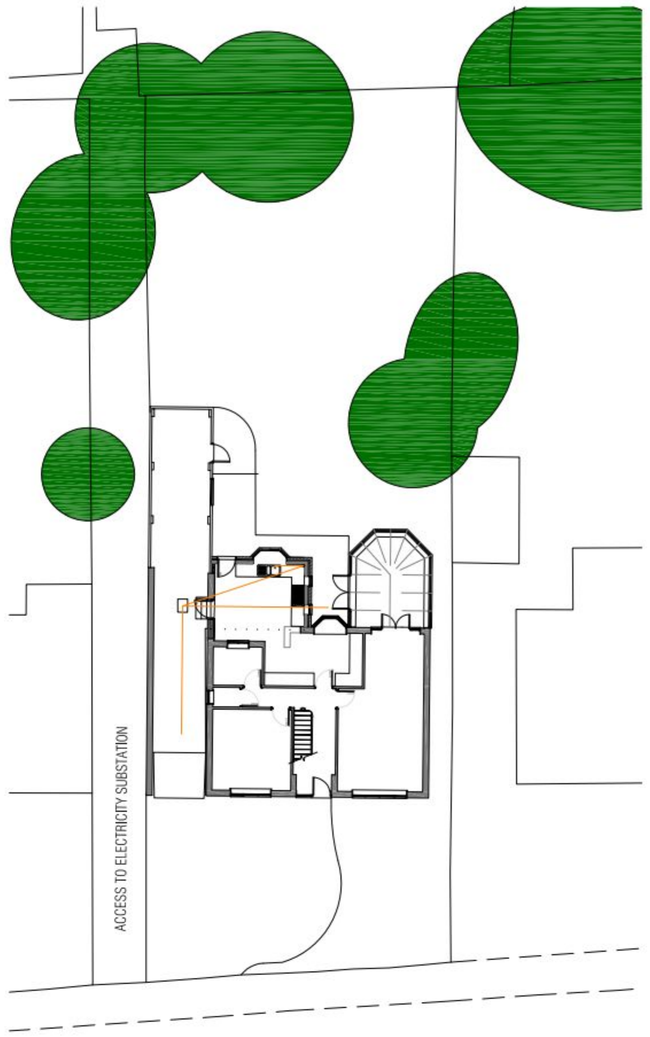

PROPOSED SITE PLAN
SCALE: 1/200



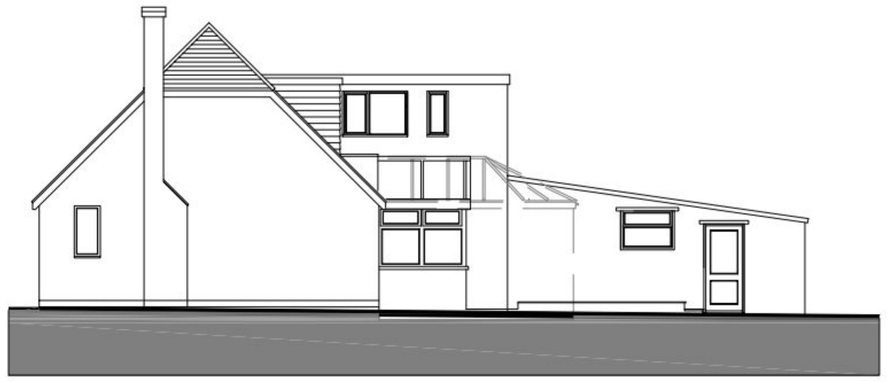



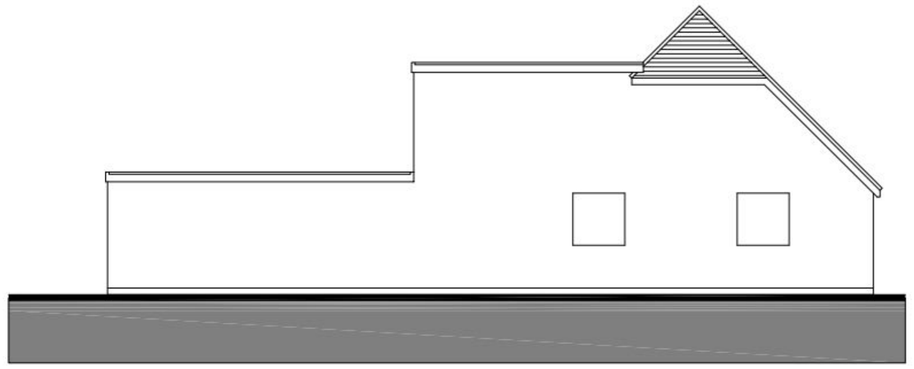

EXISTING PLANS AND ELEVATIONS
SCALE: 1/100



PROPOSED REAR ELEVATION
SCALE: 1/50

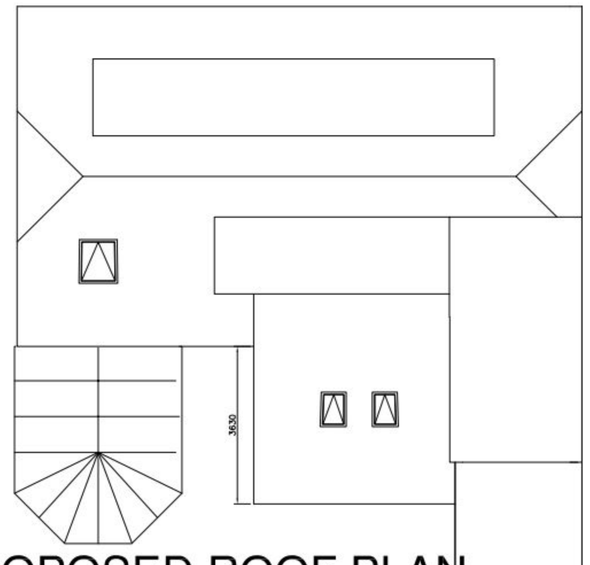

PROPOSED ROOF PLAN
SCALE: 1/100

PERMIT

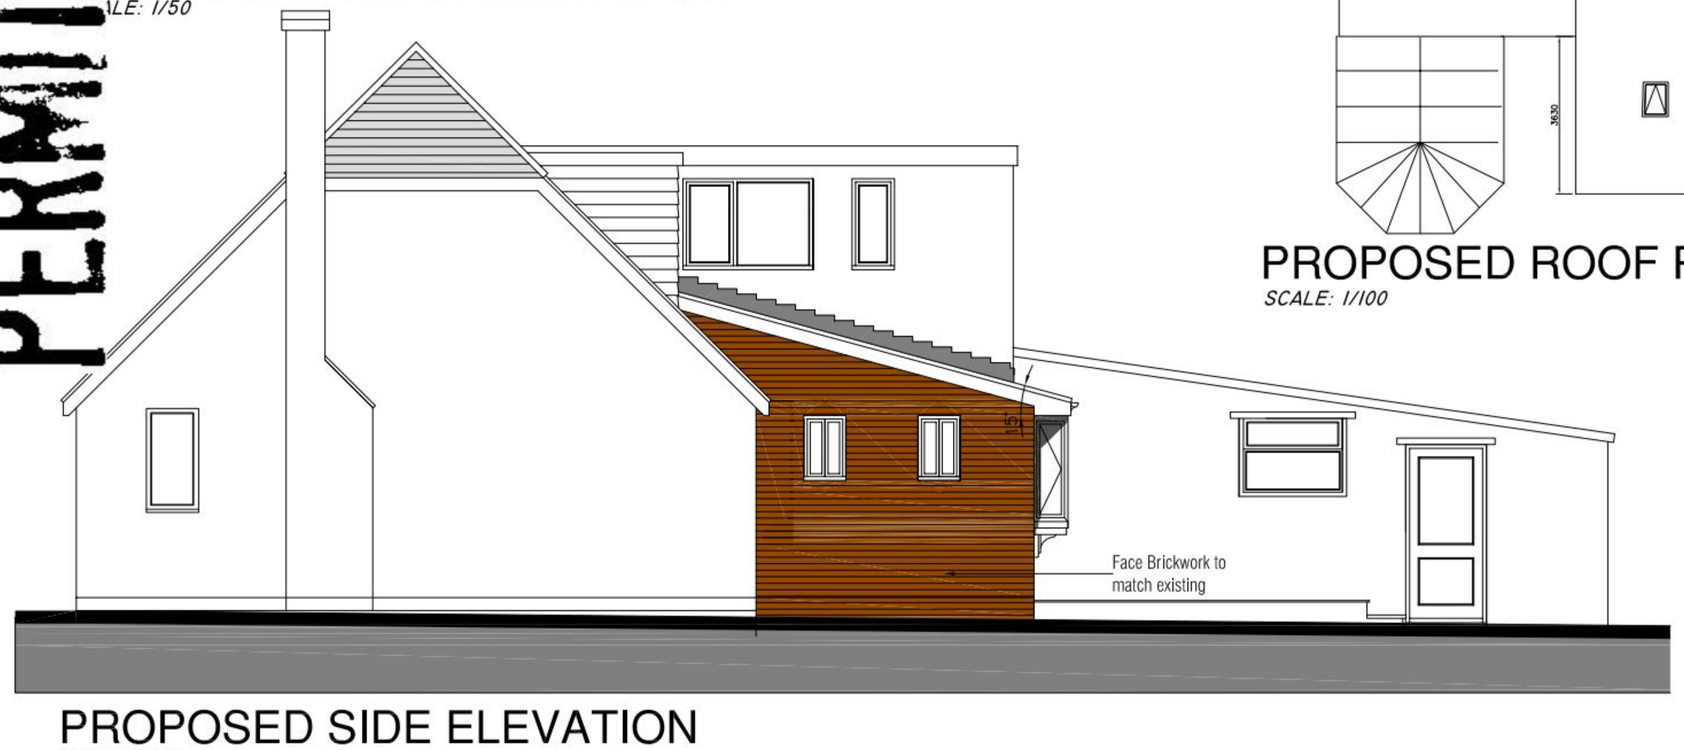

PROPOSED SIDE ELEVATION
SCALE: 1/50

0 2.5m 5m

1:50 on ISO A1

58 BOTLEY ROAD
PARK GATE
SOUTHAMPTON
HAMPSHIRE
SO31 1BB

TEL: 01489 560426
07771 355742

web: www.wessexsolent.co.uk
email: derek@wessexsolent.co.uk

WESSEX AND SOLENT

PROJECT DESCRIPTION:
REAR EXTENSION

DRAWING TITLE:
FEASABILITY
ELEVATIONS

ADDRESS:
BRACKEN HILL
20 FERNDALE
WATERLOOVILLE
PO7 7NZ

CLIENT:
MR & MRS SANDERS

SCALE:
AS INDICATED

FIRST DRAWN:
07/04/2009

DRAWING No.: WD-2127-01

REVISION: E