
JOB NO. 2082
325 MILTON ROAD,
COWPLAIN, HANTS.
PO8 8LH
BLOCK PLAN
SCALE 1:500

APP/10/01990

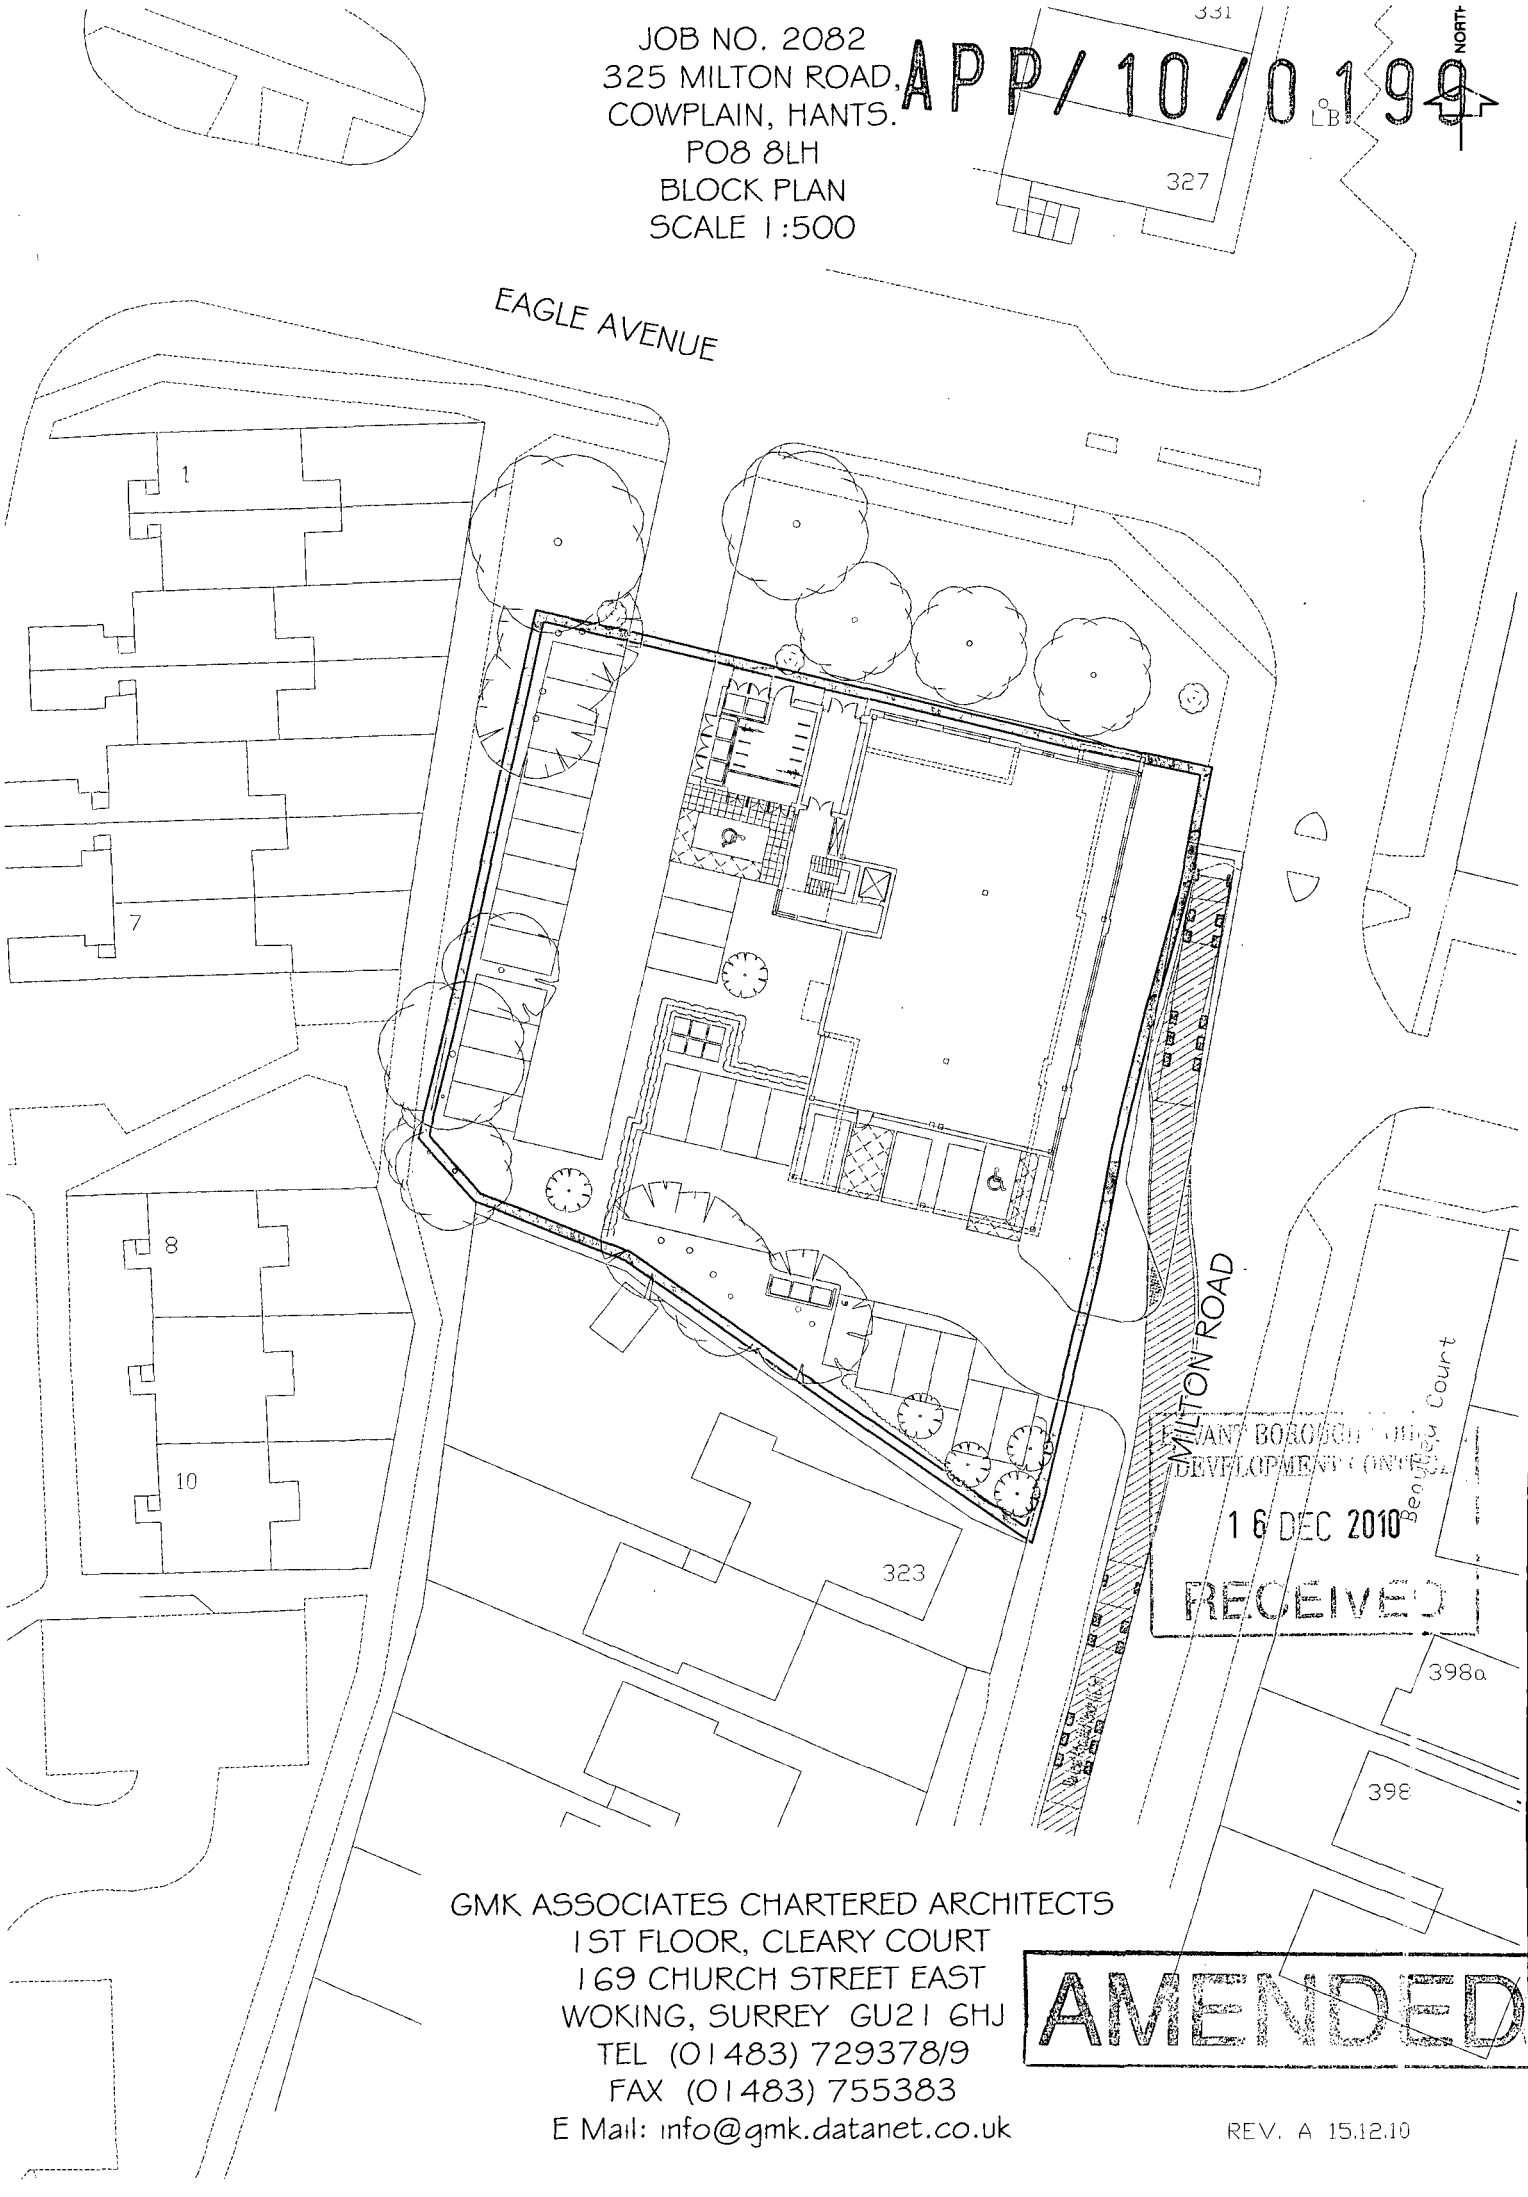

EAST HANTS BOROUGH COUNCIL
DEVELOPMENT CONTROL
16 DEC 2010
RECEIVED

GMK ASSOCIATES CHARTERED ARCHITECTS
1ST FLOOR, CLEARY COURT
169 CHURCH STREET EAST
WOKING, SURREY GU21 6HJ
TEL (01483) 729378/9
FAX (01483) 755383
E Mail: info@gmk.datanet.co.uk

AMENDED

REV. A 15.12.10