PERMIT

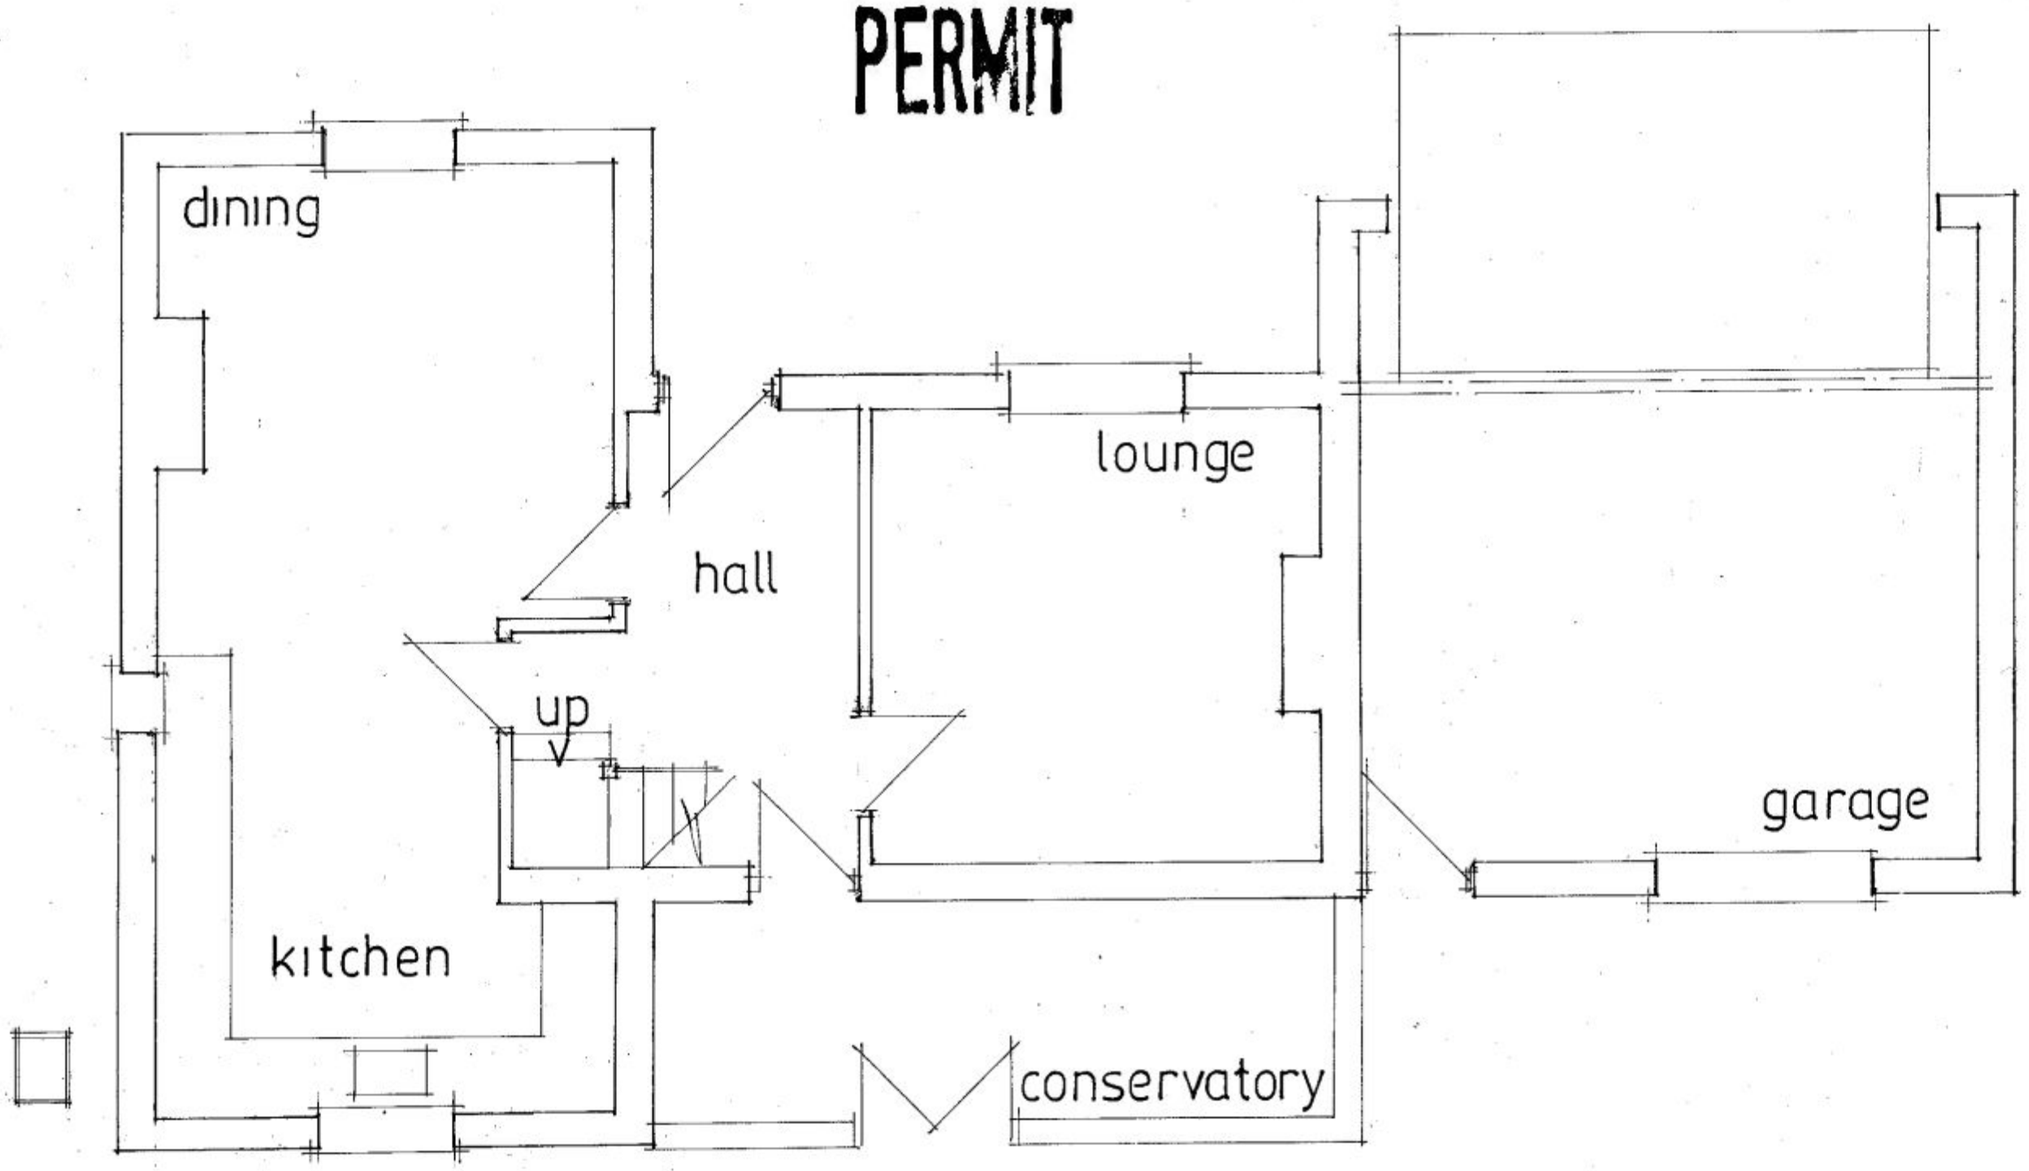

GROUND·EXISTING

PROPOSED GARAGE CONVERSION AND ADDITIONS.
THE SHAMBLES, SELSMORE ROAD, HAYLING ISLAND, HANTS.
FOR MR S. DYMOCK.

date oct 2011
scale 1·50

PETER J. WALKER MRICS
CHARTERED SURVEYOR
182 SEAFRONT, HAYLING ISLAND, HANTS
PO11 9 AN

TEL: 02392 467571