

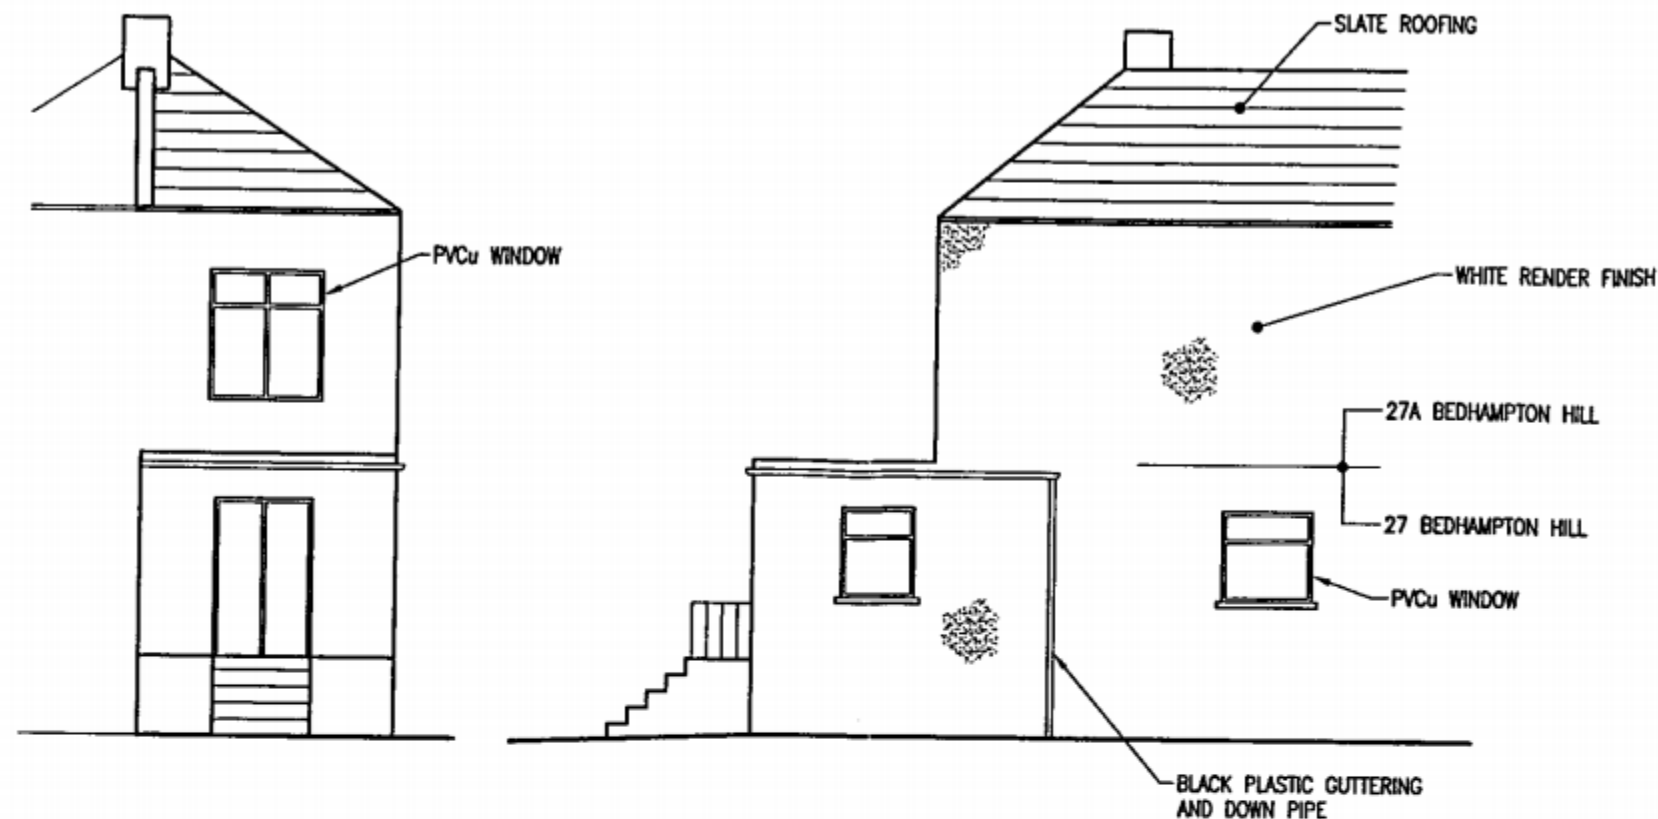


PERMIT

10 15 2370/001

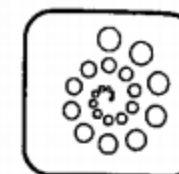

EXISTING ELEVATIONS
(1:100)

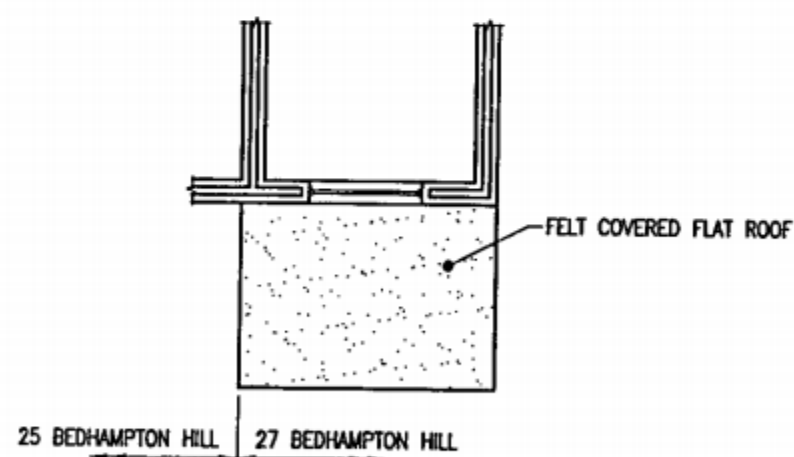

EXISTING PLAN
(1:100)

HAVANT BOROUGH
COUNCIL
07 APR 2010
RECEIVED

EXISTING FIRST FLOOR

27A BEDHAMPTON HILL
BEDHAMPTON
PO9 3JN

DATE: JULY 2006

DRWG No: PB-01