
PERMIT

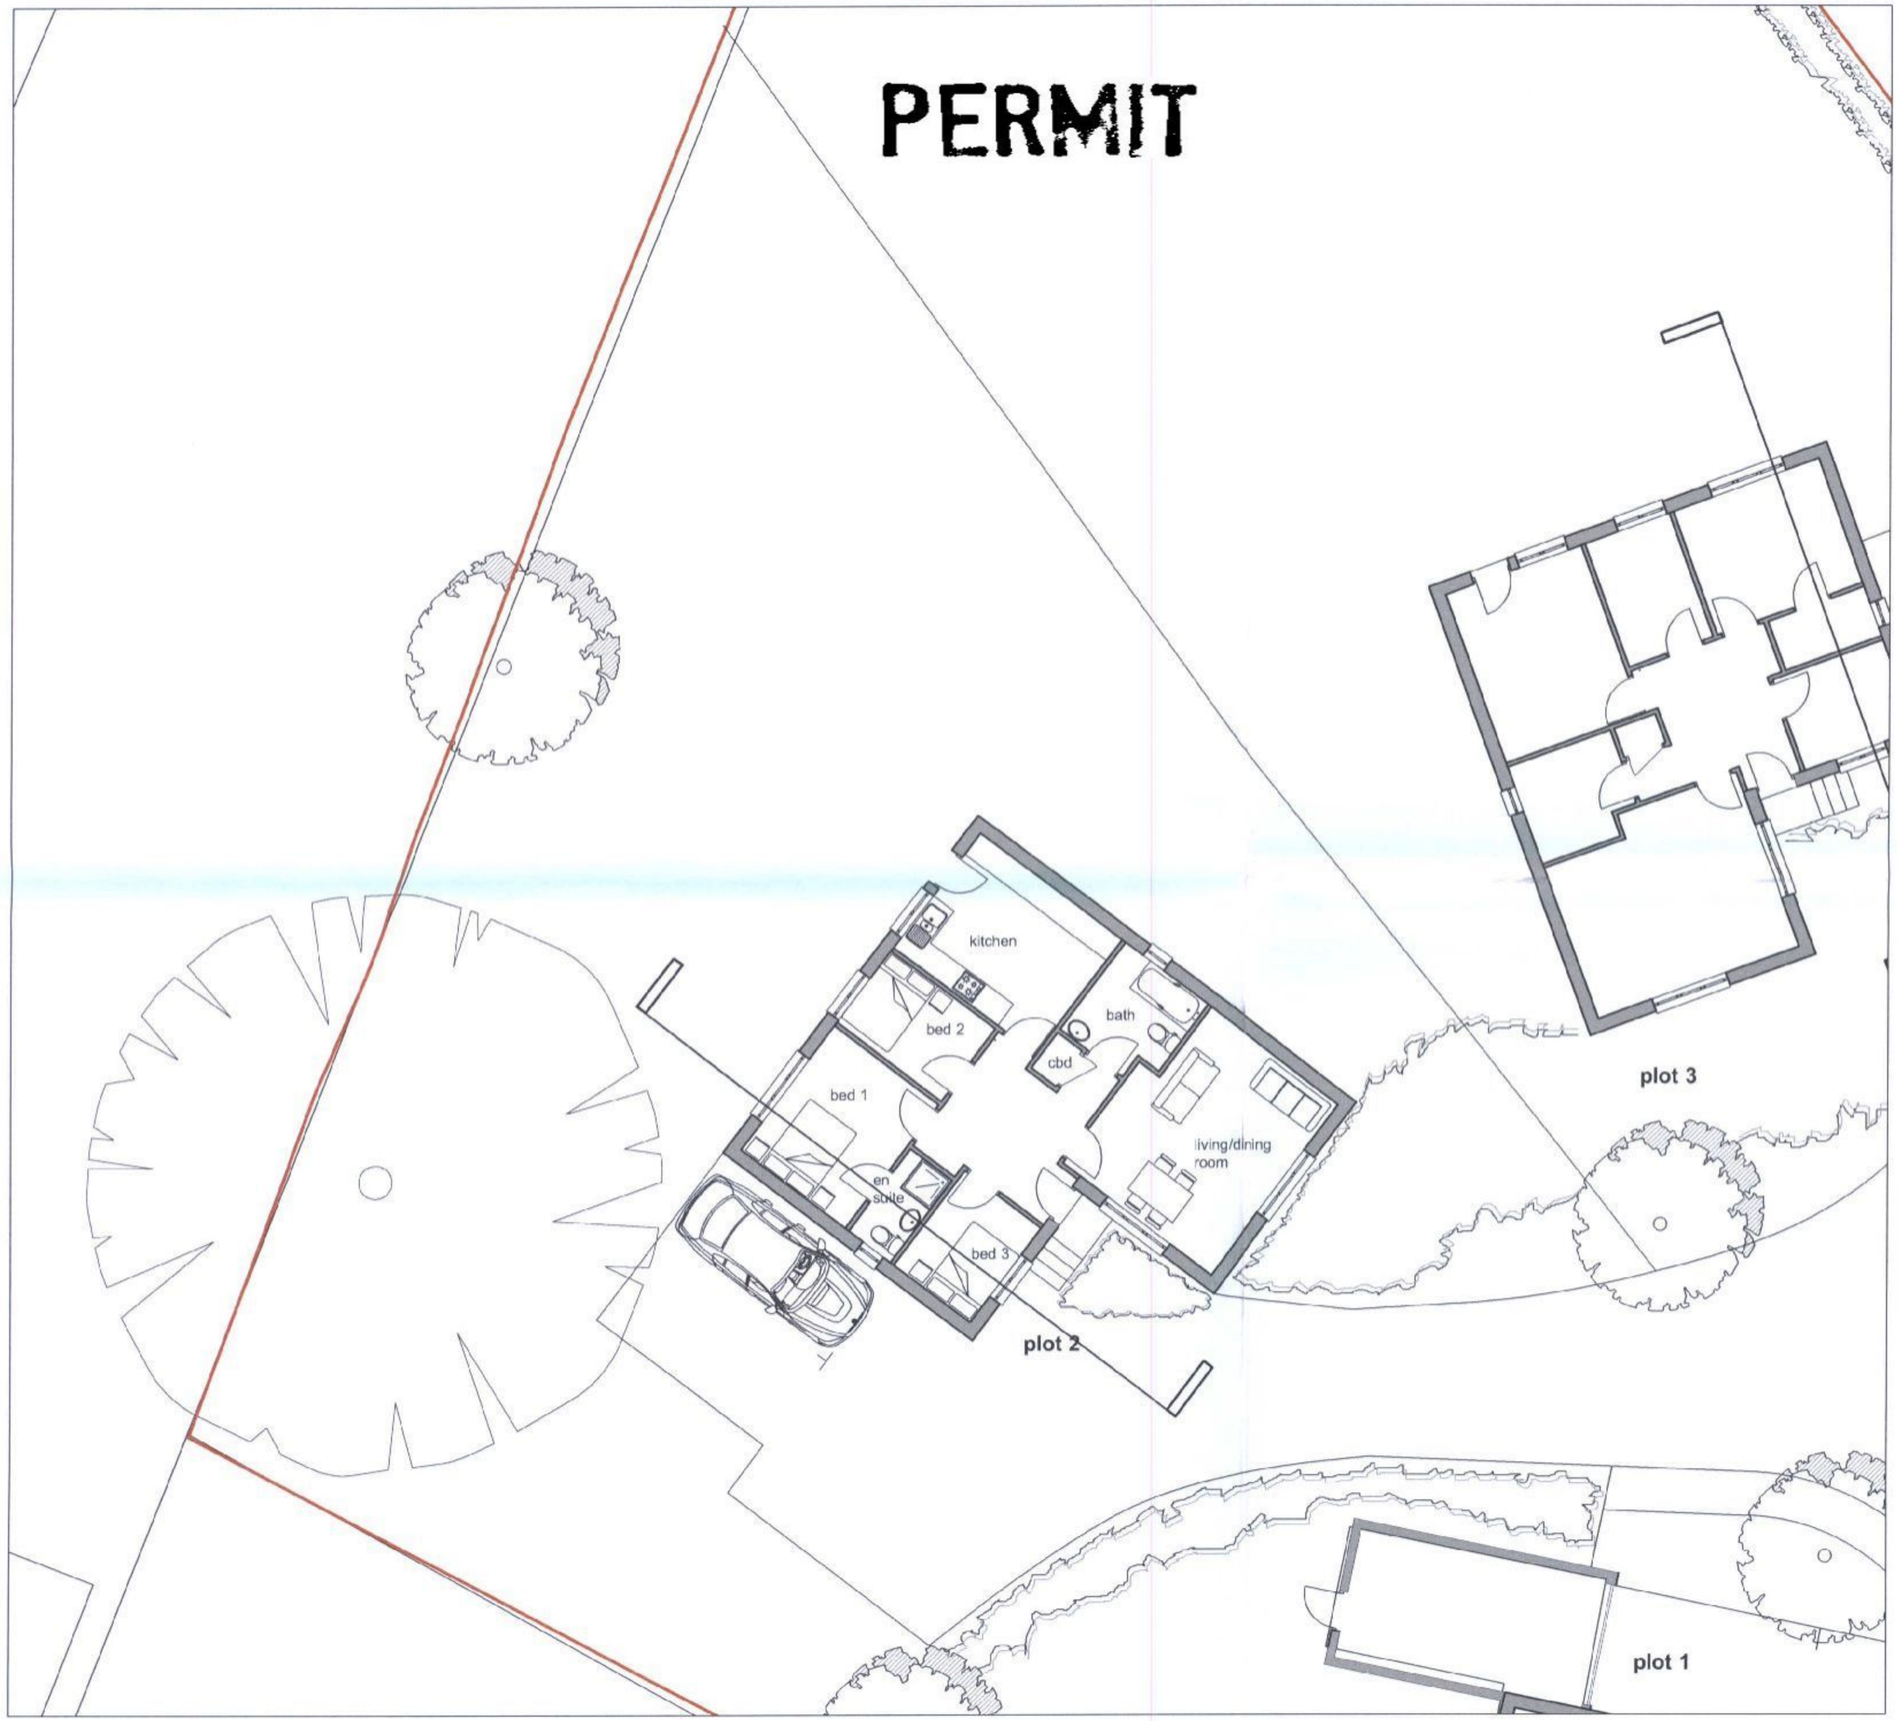

HAVANT BOROUGH COUNCIL
01 JUN 2013
RECEIVED

White Young Green
Planning

17-19 Eastoke Avenue
Hayling Island

Plot 2
Ground Floor plan

11
Revision A

N.B: For landscape and boundary details refer to TGD Landscape drawing.
Drwg no. 1108-101

0 2 4 6 8m

North

HP08013-dwg11-plot2

Scale 1:100 Date 27 May 2008

File: HP08013-dwg11-plot2.vwx

© White Young Green Planning
The Loft, St Clair's Farm, Wickham Road, Droxford, Hampshire, SO32 3PW
T 01489 872929 F 01489 872939
E planning.southampton@wyg.com www.wyg.com

This map is reproduced from Ordnance Survey material with the permission of Ordnance Survey on behalf of the Controller of Her Majesty's Stationary Office © Crown copyright. Unauthorised reproduction infringes Crown copyright and may lead to prosecution or civil proceedings. White Young Green Consulting Limited, licence no: © 1000 17663

This drawing is for illustrative purposes only and is subject to detailed topographical survey and site investigation, including ground conditions / contaminants, drainage, design and planning/density negotiation. The feasibility of the design shown, therefore, must not be relied upon. It has not been considered in respect of the CDM Regulations.