PROPOSED LAYOUT OPTION 3

PERMIT

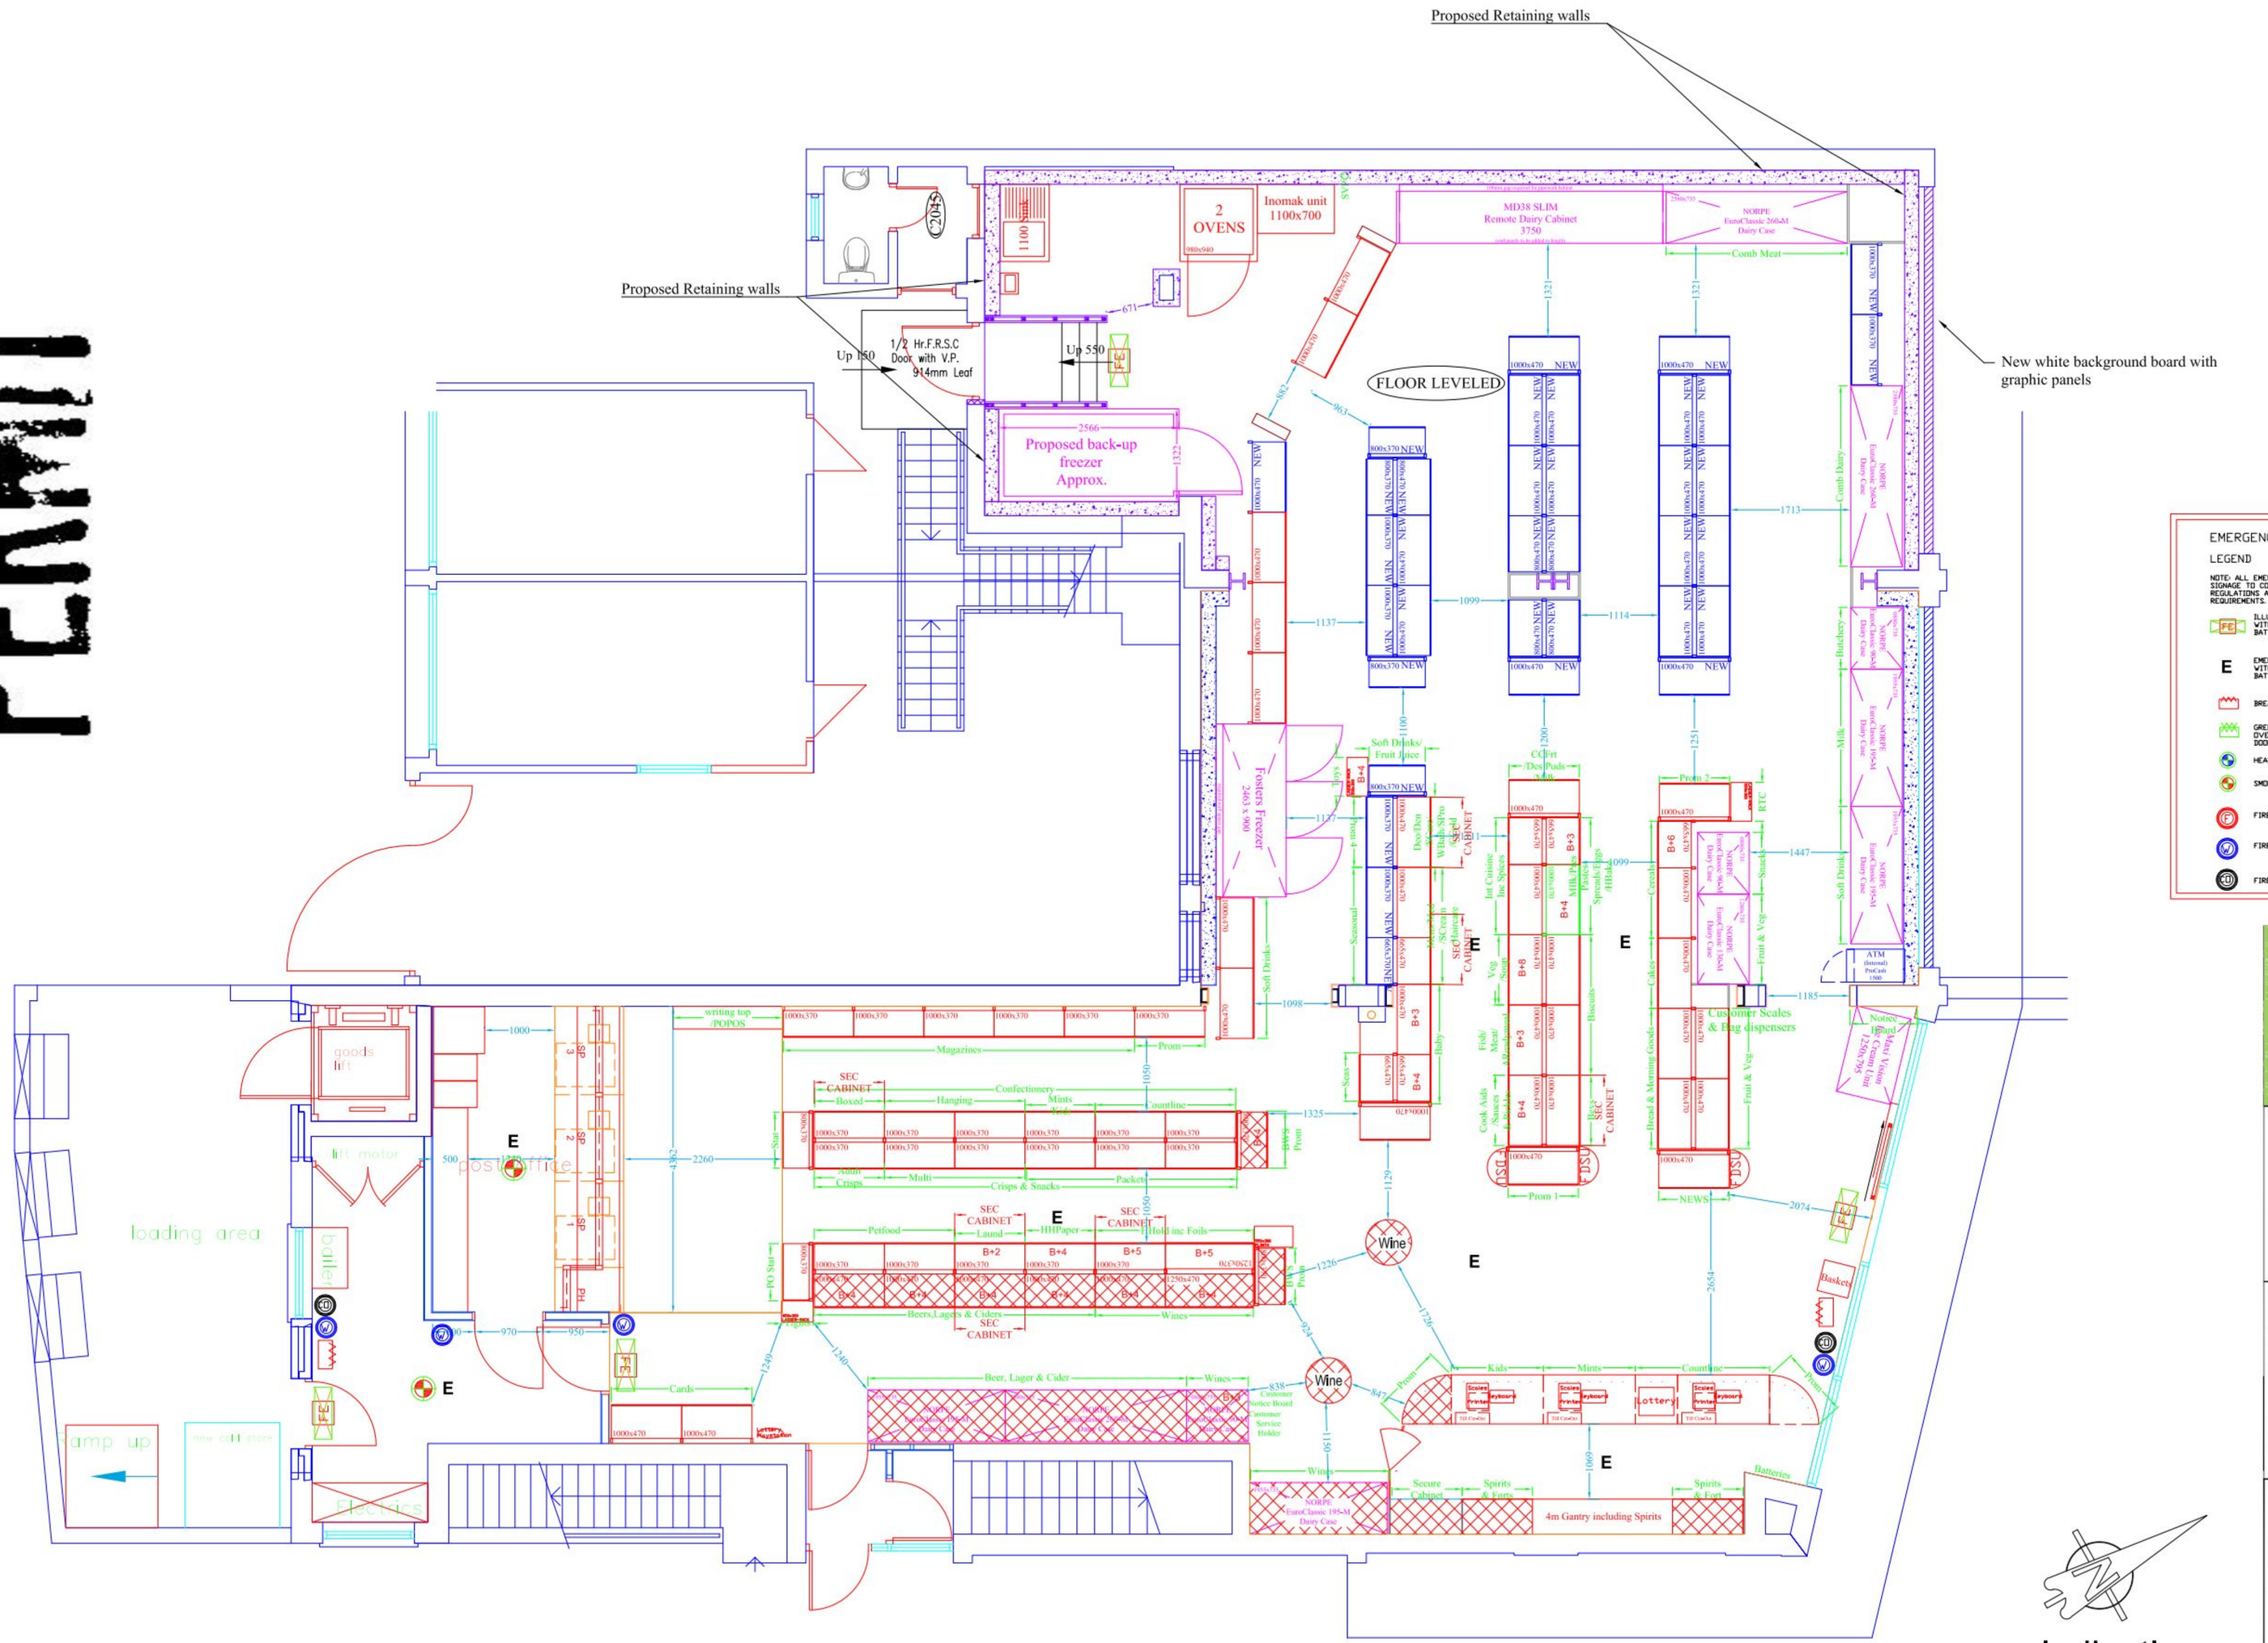

EMERGENCY FITTINGS

LEGEND

NOTE: ALL EMERGENCY LIGHT FITTINGS AND SIGNAGE TO COMPLY WITH CURRENT REGULATIONS AND LOCAL FIRE OFFICER REQUIREMENTS.

- FE — ILLUMINATED FIRE EXIT SIGN WITH ELECTRICAL MAINTAINED BATTERY PACK
- E — EMERGENCY LIGHT FITTING WITH ELECTRICAL MAINTAINED BATTERY PACK
- BREAK GLASS CALL POINTS
- GREEN BREAK GLASS TO OVERIDE SECURITY DEVICE ON DOOR
- HEAT DETECTOR
- SMOKE DETECTOR
- FIRE EXTINGUISHER (FOAM)
- FIRE EXTINGUISHER (WATER)
- FIRE EXTINGUISHER (CO2)

indicative

0 1M 2M 4M

1:50

The co-operative food

PRINT NAME	SIGN & DATE (APPROVAL)
STEVE TREMLETT	
PHIL PONSONBY	
CHARLES MILLER	
PAUL BYE	

REV	DESCRIPTION	DATE
-	PROPOSED LAYOUT OPT 3	05/07/10
A	EXTENSION AMENDED	16/02/11

STORE ADDRESS
CO-OP **CROOKHORN** (073)

8 THE PRECINCT
CROOKHORN
PURBROOK
PO7 5QE

DRAWING NO.	073-Crookhorn-CP10	REV	A
DRAWN BY	DJC	SCALE	1:50 @ A1
SALES AREA	1765 Sq.ft	164	Sq.m
CLUSTER GROUP	MEDIUM CONVENIENCE		

TOTAL DESIGN
SHOPFITTING SERVICES LTD
Unit 4, City Grove Trading Estate
Woodside Road, Eastleigh, Hampshire, SO50 4ET
Telephone: 023 8062 9296
Fax: 023 8062 9087
E-mail: info@totaldesignshopfitting.com