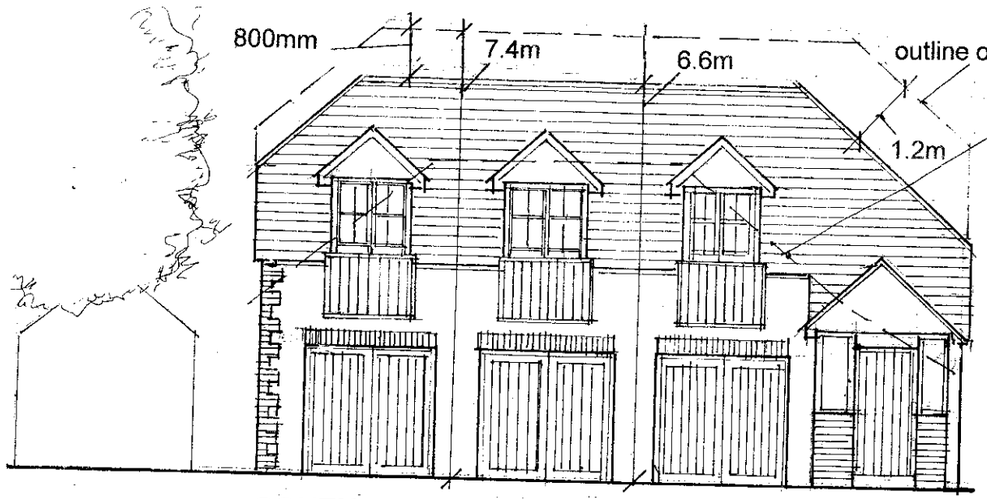

SOUTHERN ELEVATION

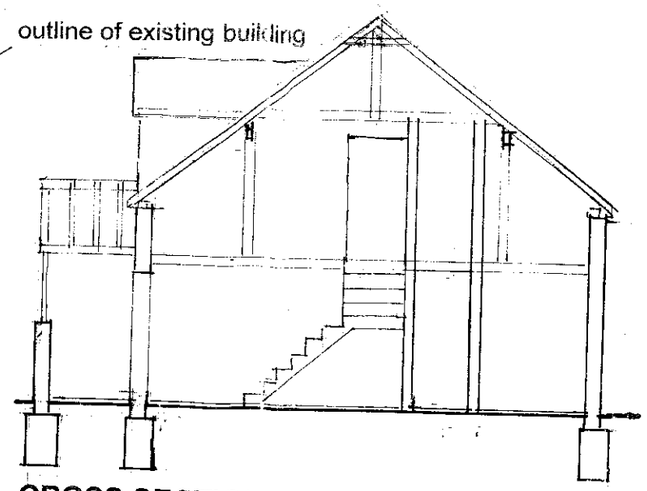

CROSS SECTION AA

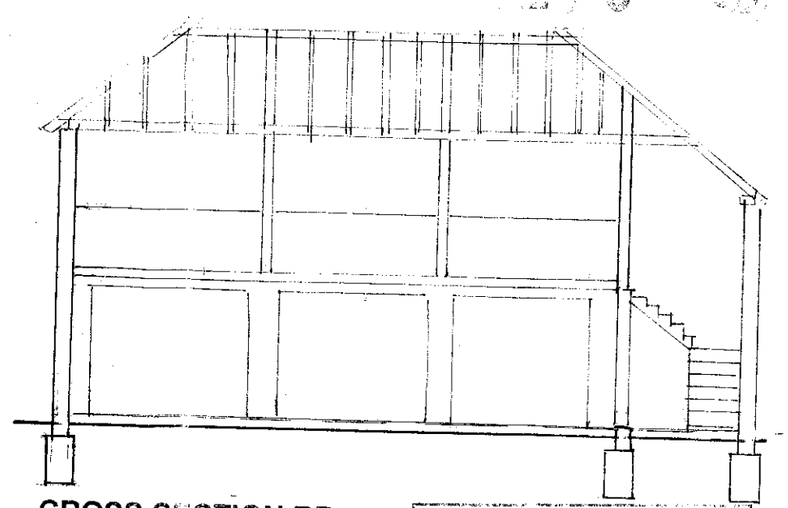

CROSS SECTION BB

RECEIVED
11 JAN 20
RECEIVED

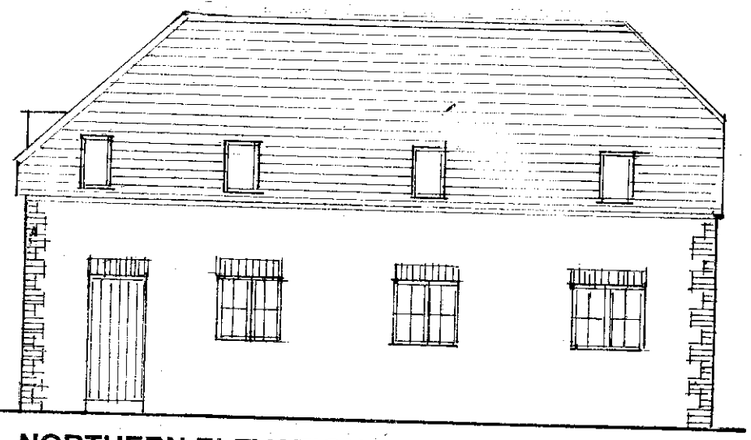

NORTHERN ELEVATION

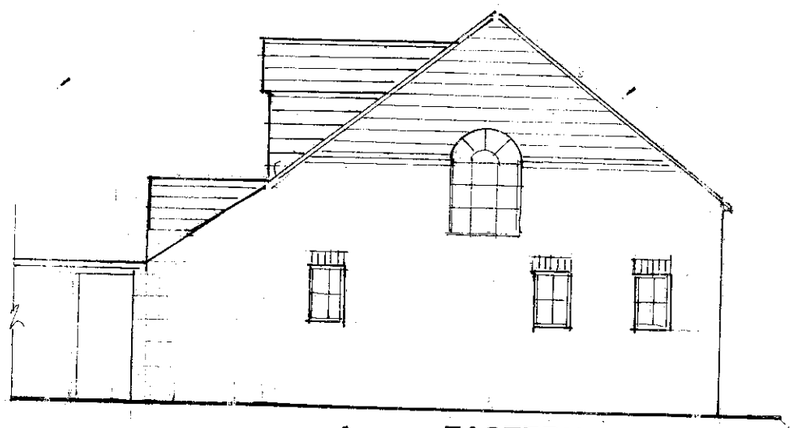

EASTERN ELEVATION

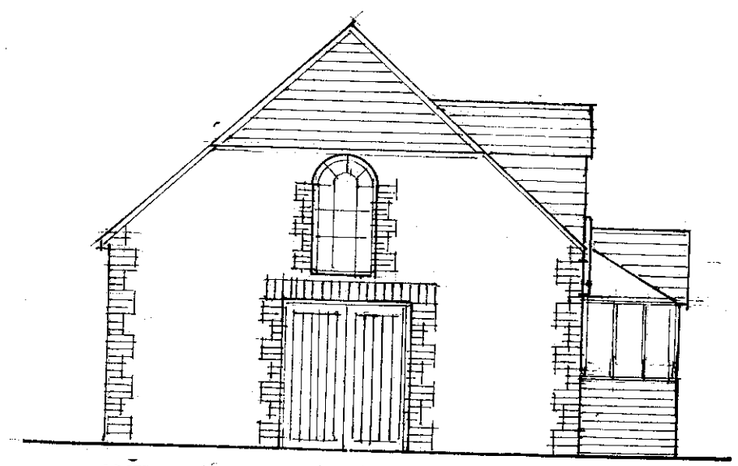

WESTERN ELEVATION

FIRST FLOOR PLAN

G.O.H.
REFUSE

John Groom Chartered Architect
32A High Street, Emsworth, Hampshire PO10 7AW
T 01243 372560 M 07780 997563
johngroom@freeuk.com
www.johngroomarchitect.co.uk

JOB: Demolition of Coach House: erection of two storey garage and studio
LOCATION: 52 Havant Road, Emsworth
DRAWING TITLE: Proposed first floor plan, sections & elevations
SCALE: 1:100 DRAWN: JG
DWG NO: 52/217/1 DATE: 01.12.00