

Existing Rear Elevation




Existing Front Elevation

SCALE 1:100



Supplied by Streetwise Maps Ltd
www.streetwise-maps.com
Licence No: 100042435

© Crown Copyright Licence number 100047474

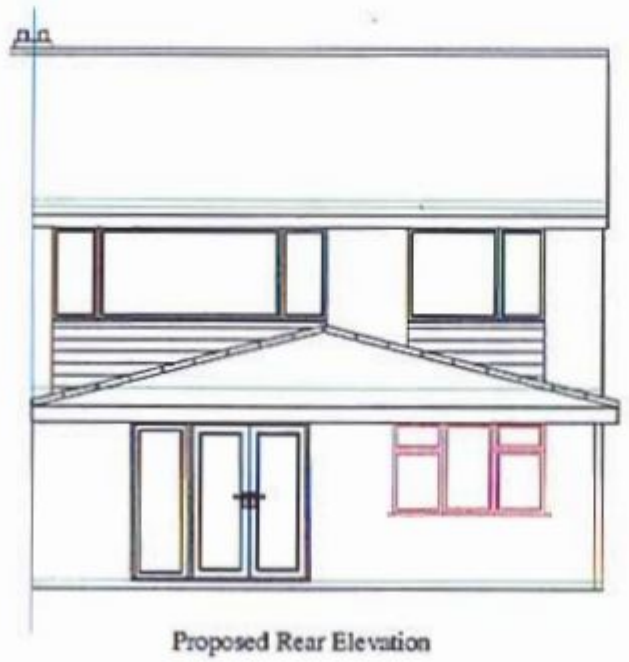

Proposed Rear Elevation



Proposed Front Elevation

REFUSE

All new works to have materials/colour to match existing

Client

MR A. HAYLOCK
41 STANSTED CRESCENT
HAVANT
PO9 5NL

Drawing title

PLANNING APPLICATION FOR SINGLE STOREY PORCH CANOPY EXTENSION

Scale

1:100/200/1250

Date

8/8/10