Ordnance Survey®

Superplan®

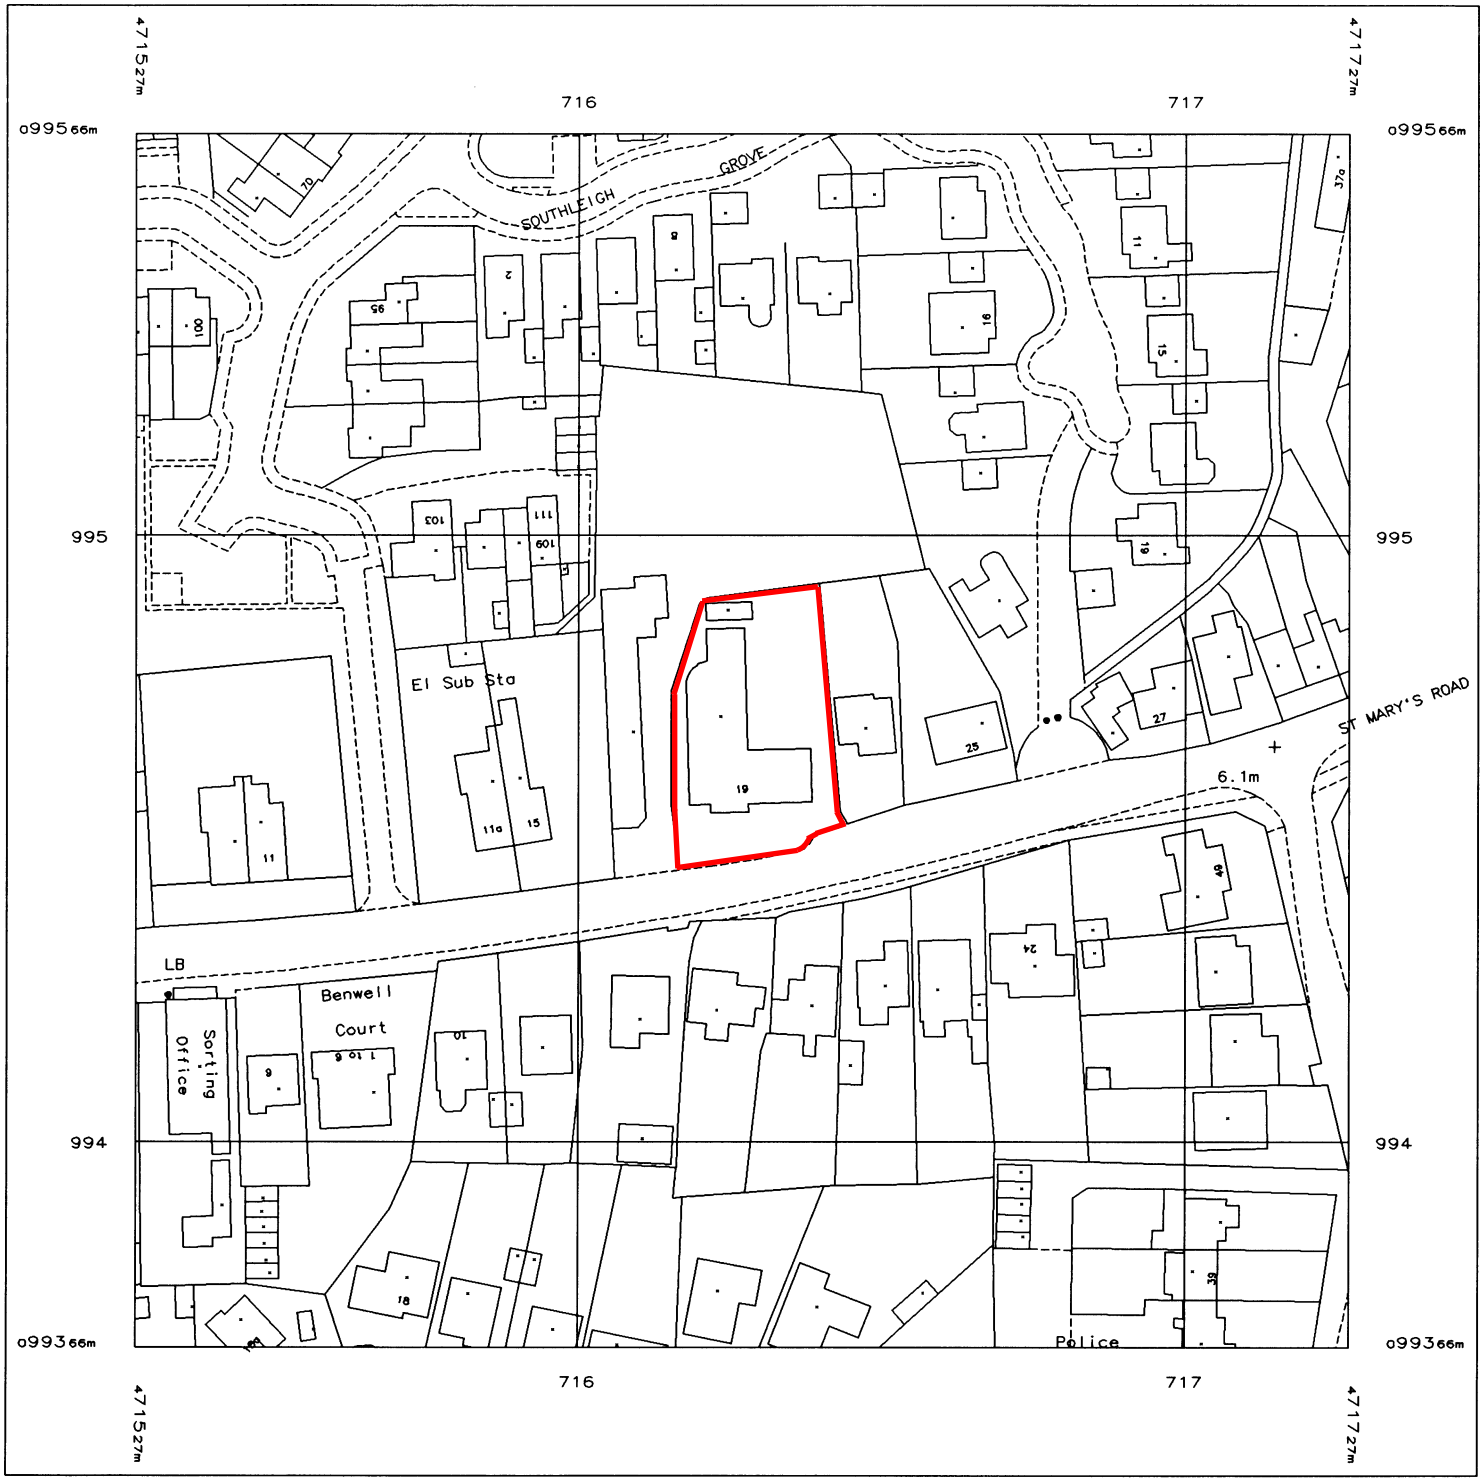

Produced 19 Apr 2005 from Ordnance Survey digital data and incorporating surveyed revision available at this date. © Crown Copyright 2005.

Reproduction in whole or in part is prohibited without the prior permission of Ordnance Survey.

Ordnance Survey, the OS symbol and Superplan are registered trade marks of Ordnance Survey, the national mapping agency of Great Britain.

N

Part or all of this Superplan is enlarged from mapping produced at one or more of the following scales: 1:1250, 1:2500 & 1:10000

National Grid sheet reference at centre of this Superplan: SZ7199

The representation of a road, track or path is no evidence of a right of way.

This Superplan product does not contain all recorded map information.

Scale 1:1250

Centre Coordinates: 471627 099466

Supplied by: Dome Map Services

Serial Number: 01731300