

REFUSE

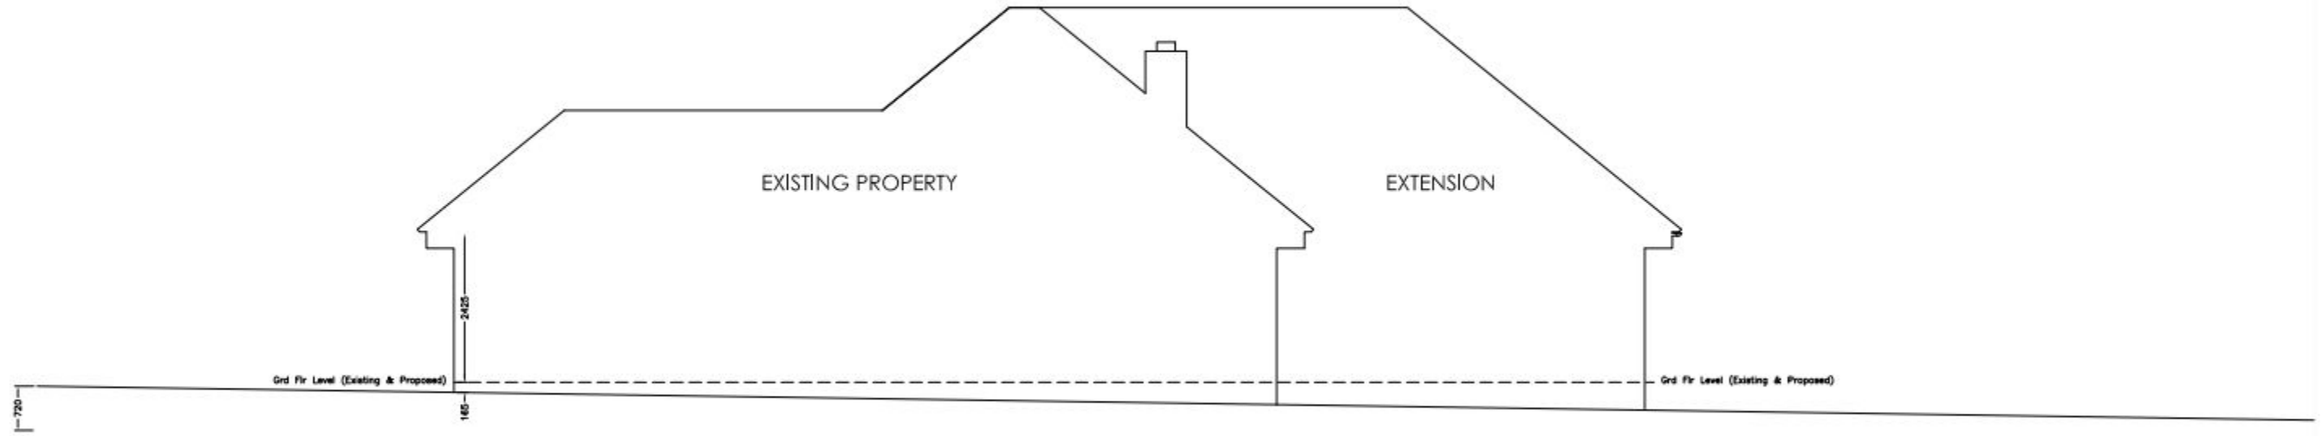

Site and Floor Levels - Front

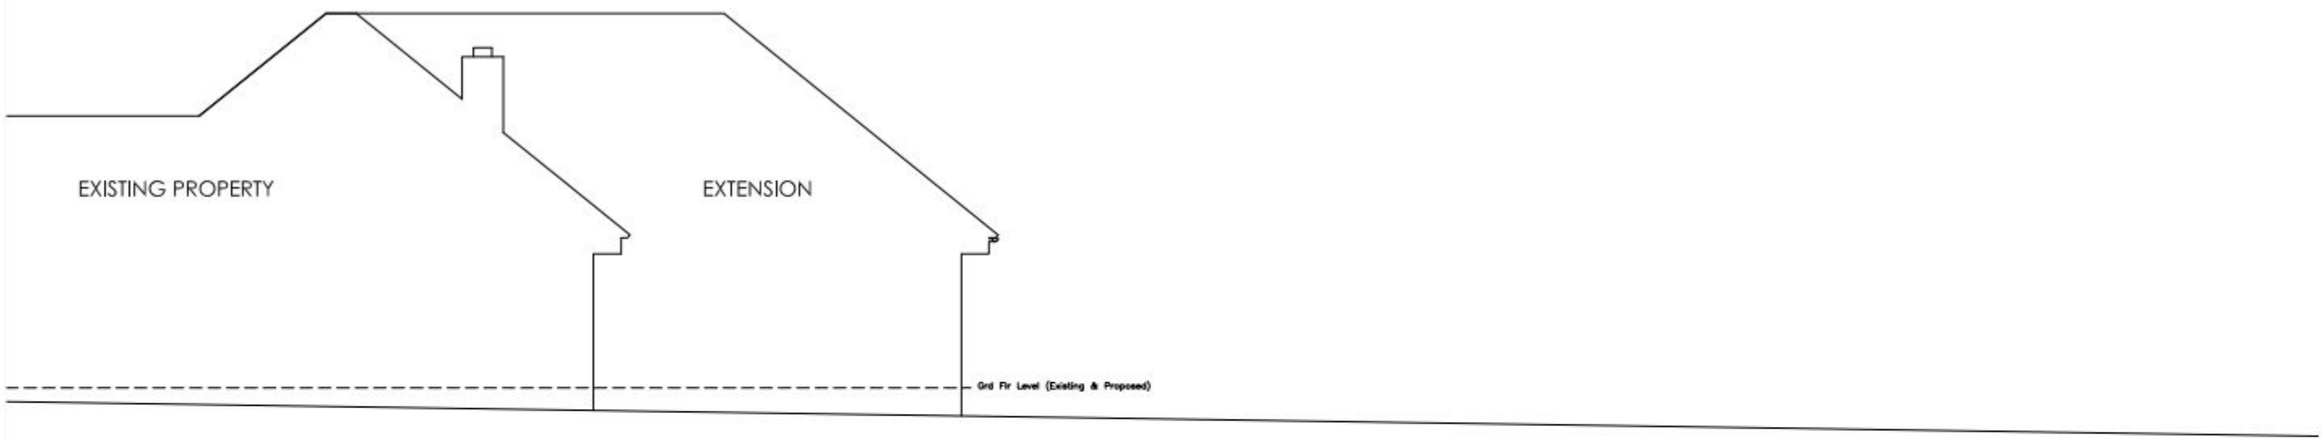

Site and Floor Levels - Rear

Copyright is reserved by GBS Designs and is issued on the condition that it is not copied or disclosed by or to any unauthorised persons without prior consent in writing from GBS Designs.

All dimensions to be checked on site

REV	DESCRIPTION	DRAWN	DATE
-	Initial design	GBS	04/10/11

Drawing Ref: SCOTT 04
Rev.: -
Scale at A1: 1:50
Scale at A3: 1:100
Date: 4 Oct 2011
Drawn by: GBS

Drawing Title
Client: Mr & Mrs D Scott

Project:
Rear extension at
19 Shillinglee,
Purbrook,
Hampshire, PO7 5RW.

gbs designs
ARCHITECTURE & DESIGN
6 Shillinglee Waterlooville
Hampshire PO7 5RW
Telephone
023 9225 8315
www.gbsimages.co.uk