


PERMIT

07/65208/003

PERMIT

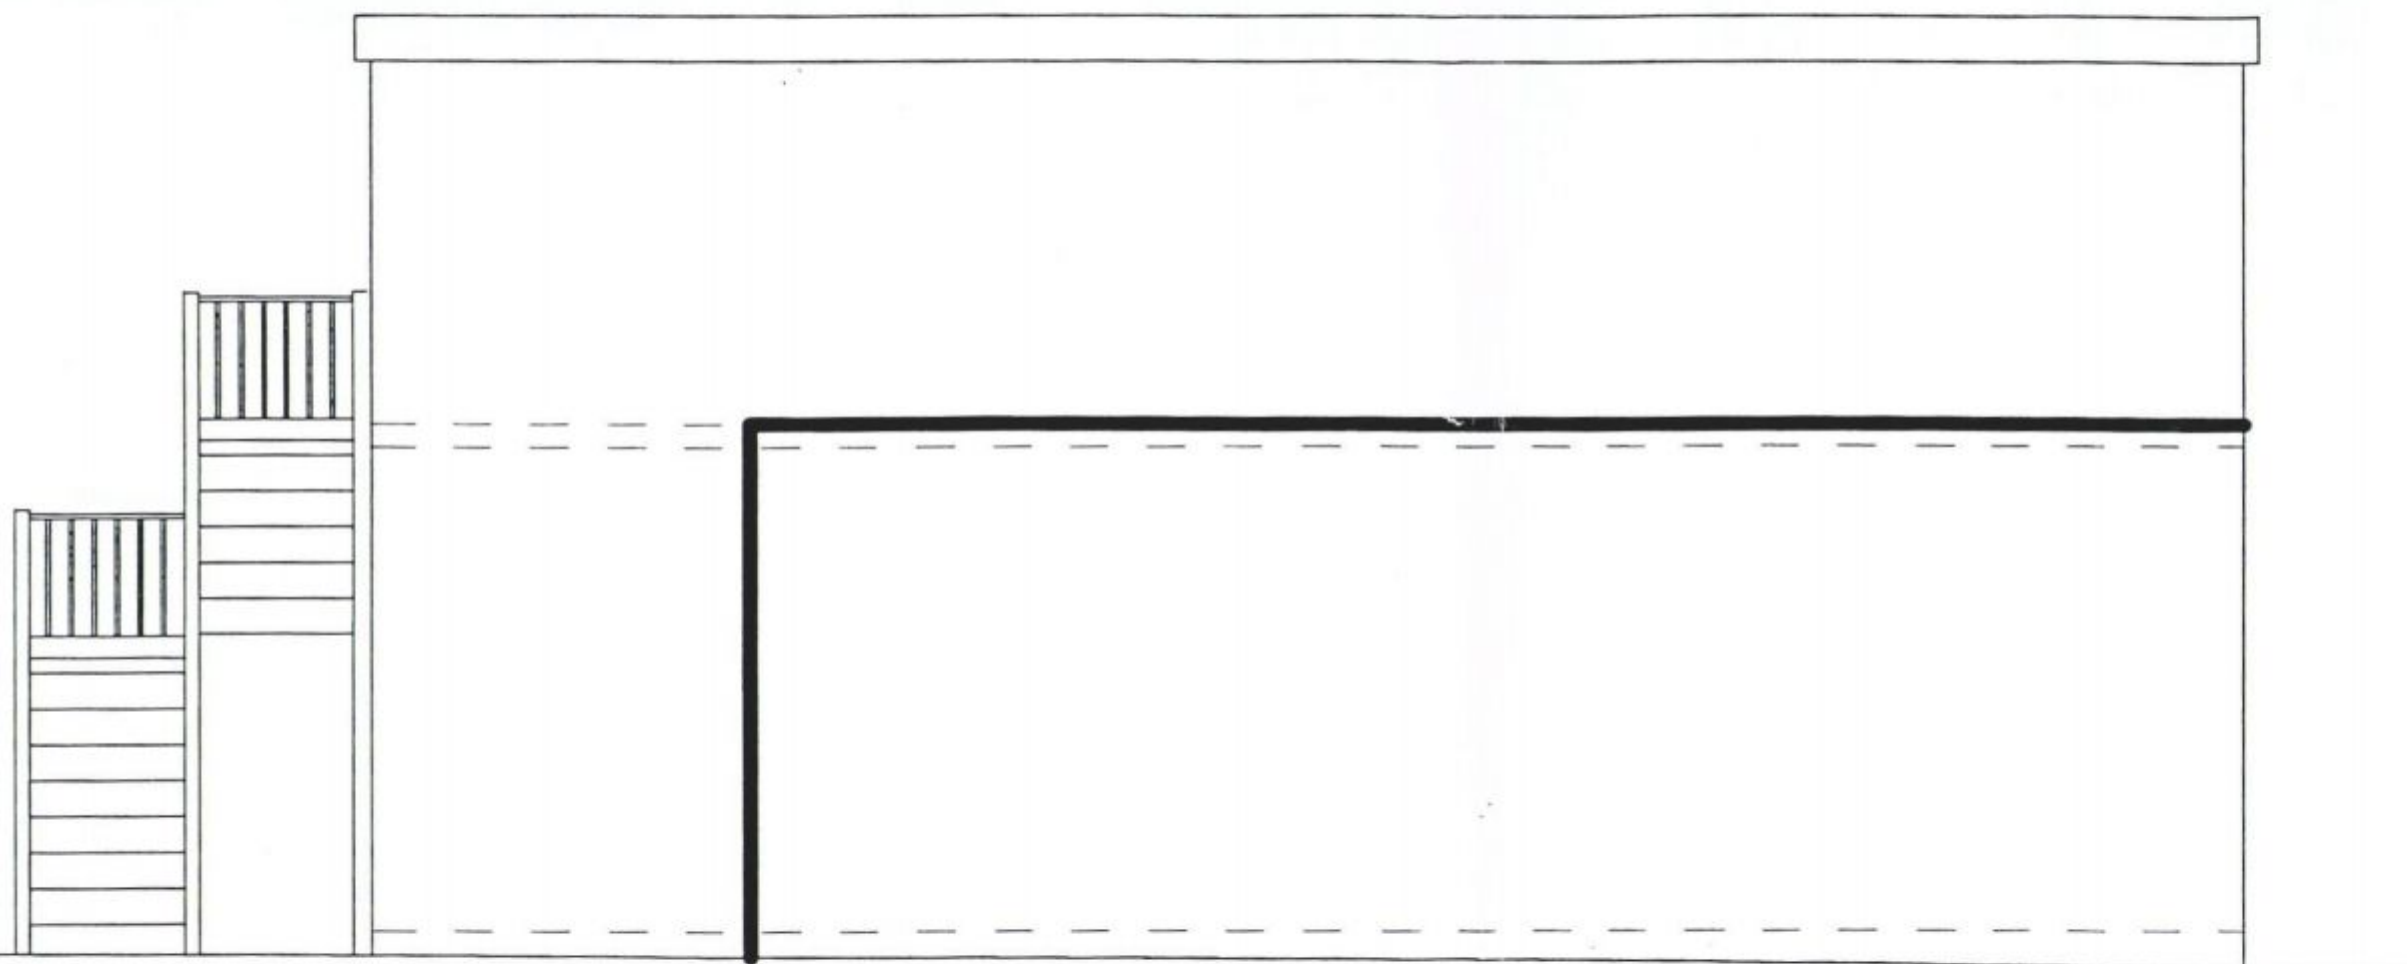

0 - MAY 2007
RECEIVED

HAVANT BOROUGH
COUNCIL
30 MAR 2007
RECEIVED

Mr Name and Address
STEPHEN JUPP MRTPI
CHARTERED TOWN PLANNER
348 CHICHESTER ROAD
BOGNOR REGIS
PO21 5BX
T: 01243 822112
E: sjupp@planning-uk.co.uk

Project Name and Address
East Elevation
First Floor Flat
57 Station Road
HAYLING ISLAND

Project
OTH/5/07
Date
03.05.2007
Scale
1:50 @ A3

Sheet
10