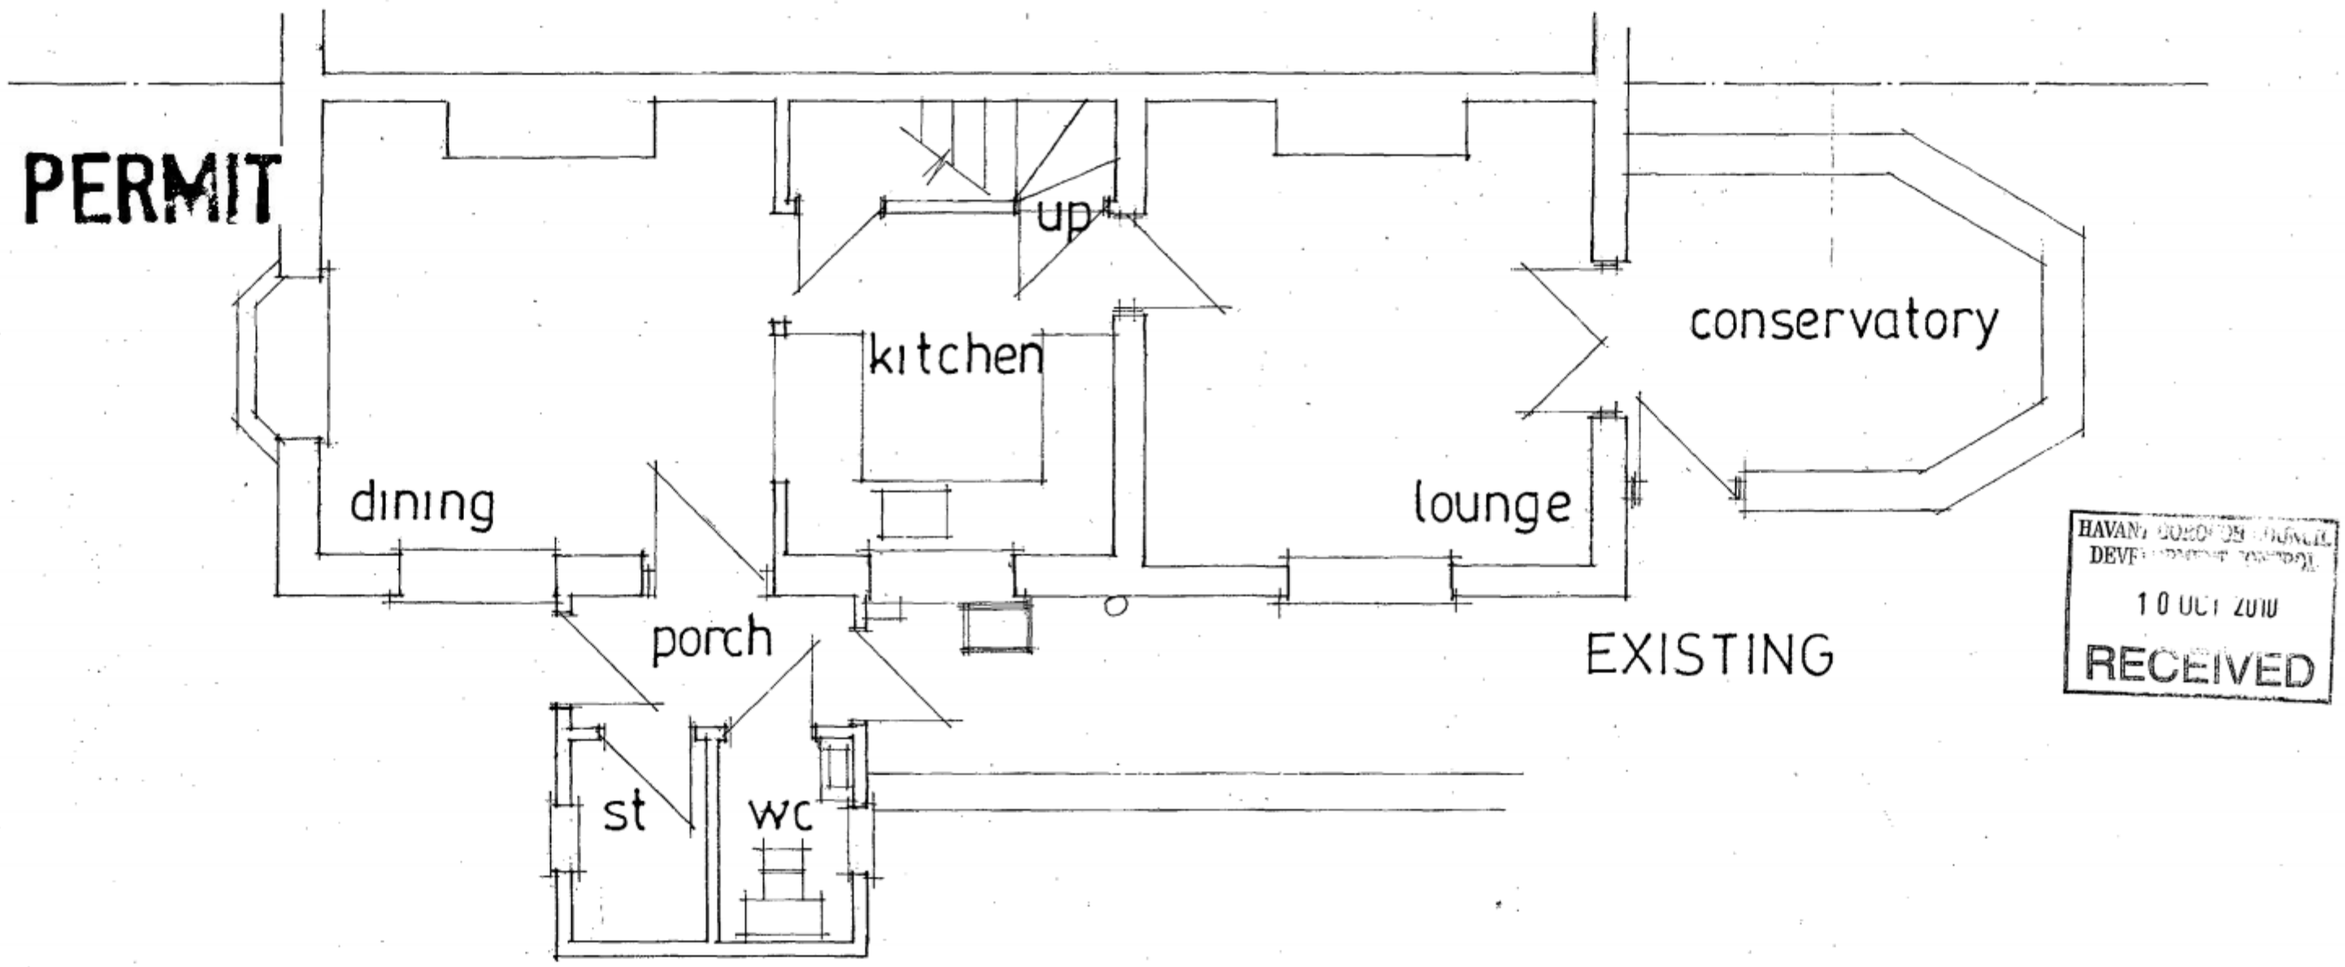

PROPOSED SINGLE STOREY SIDE ADDITION.
2, POOK LANE, HAVANT, HANTS.
FOR MR&MRS A.P. STANDEN.

date oct 2010
scale 1:50

PETER J. WALKER MRICS
CHARTERED SURVEYOR
182 SEAFRONT, HAYLING ISLAND, HANTS
PO11 9 AN

TEL: 02392 467571