© Crown copyright.
All rights reserved.
Reproduced by
permission.
Licence No. **100046837**

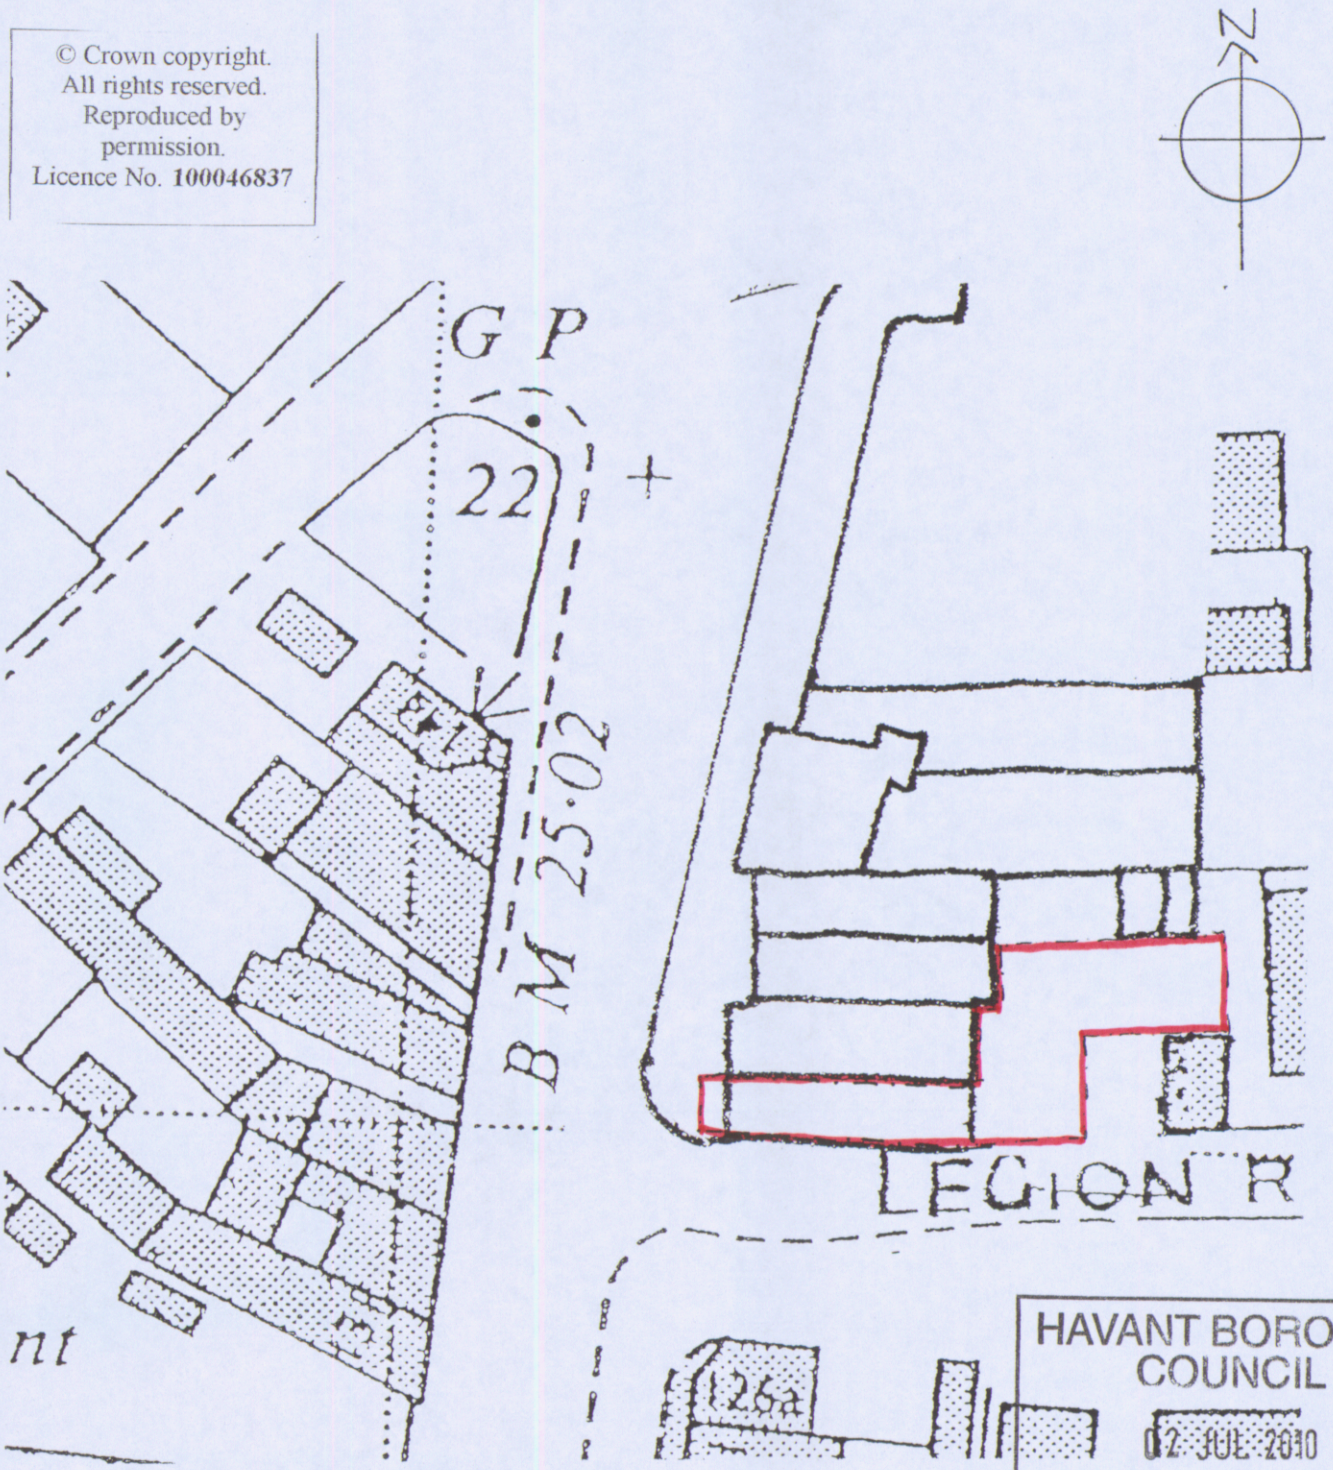

HAVANT BOROUGH
COUNCIL
02 JUL 2010
RECEIVED

Martin Critchley
Consultants Ltd.
Architectural and
Design Services.

7, North Street, Havant,
Hampshire, PO9 1PW.
Tel. 02392 474 919
Fax. 02392 49 99 33

JOB
128, ELM GROVE,
HAYLING ISLAND

Date 10.10.09

Job No.
0424

DRAWING
BLOCK PLAN

Scale 1:500

Drawn P.C

Drg.No.
202[A]