PERMIT

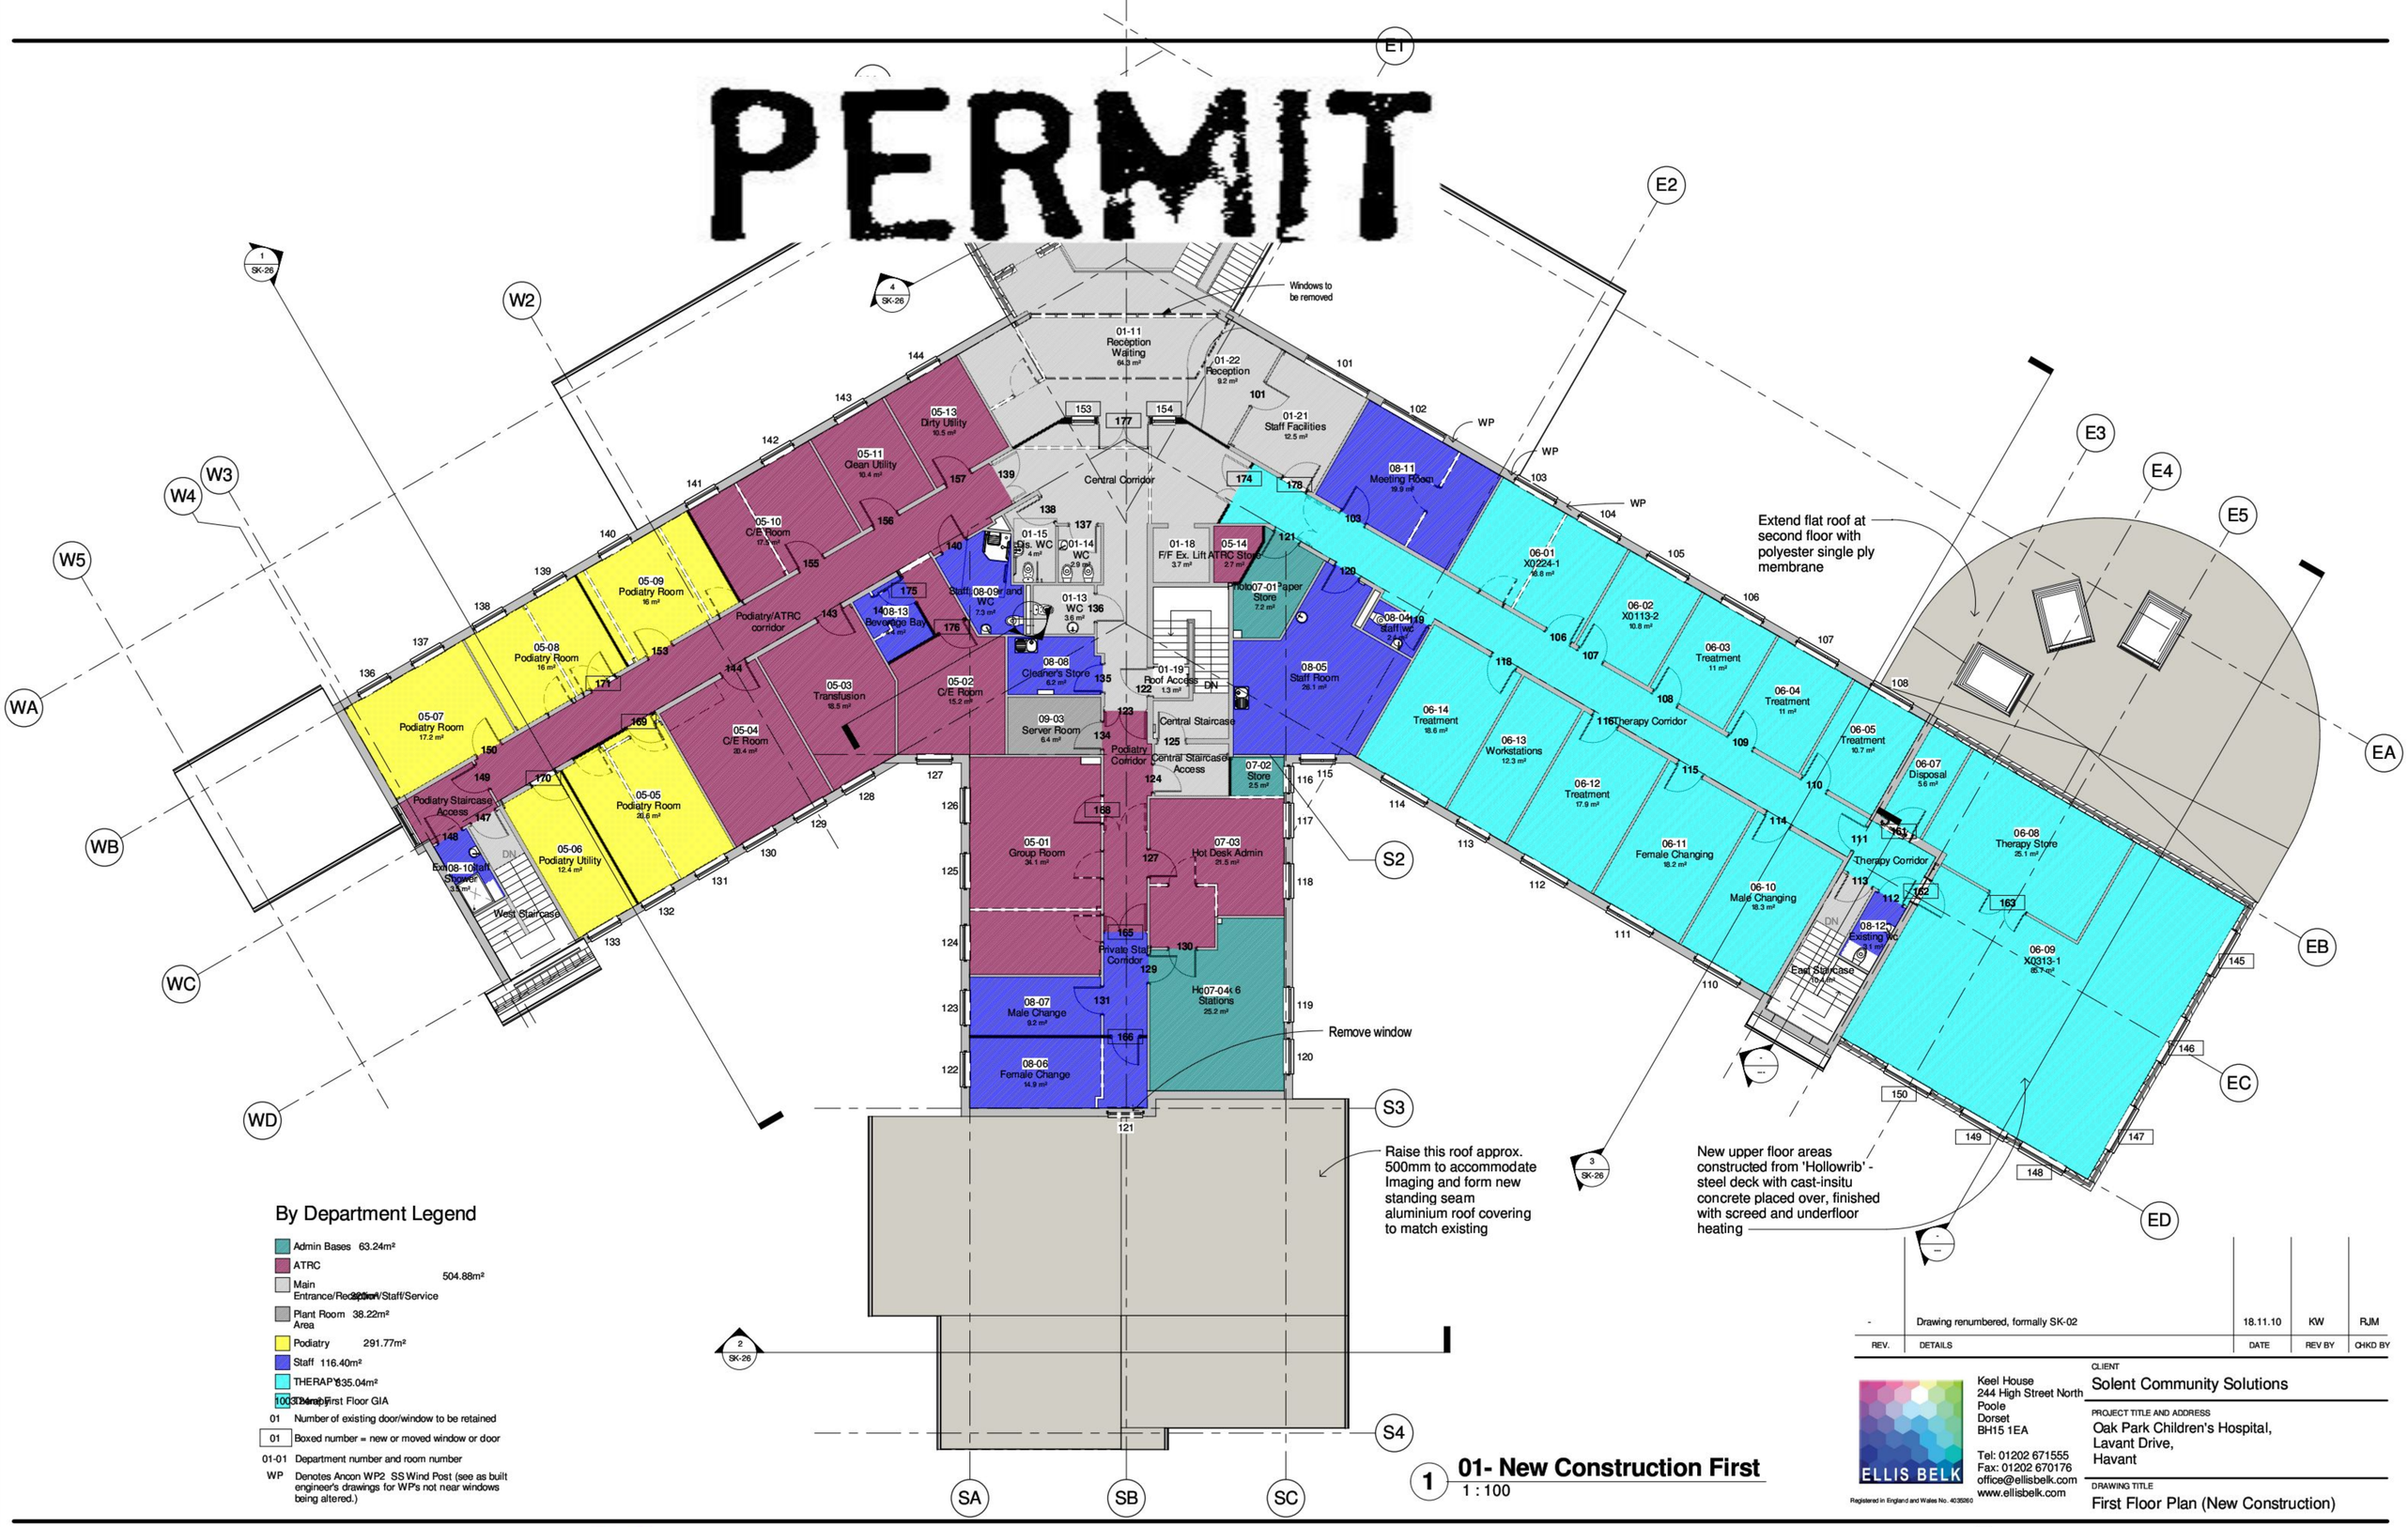

By Department Legend

- Admin Bases 63.24m²
- ATRC 504.88m²
- Main Entrance/Reception/Staff/Service
- Plant Room Area 38.22m²
- Podiatry 291.77m²
- Staff 116.40m²
- THERAPY 635.04m²
- 1003 Total First Floor GIA

01 Number of existing door/window to be retained

01 Boxed number = new or moved window or door

01-01 Department number and room number

WP Denotes Ancon WP2 SS Wind Post (see as built engineer's drawings for WP's not near windows being altered.)

1 01- New Construction First

1 : 100

REV.	DETAILS	DATE	REV BY	CHKD BY
-	Drawing renumbered, formally SK-02	18.11.10	KW	RJM

ELLIS BELK
Registered in England and Wales No. 4035260

Keel House
244 High Street North
Poole
Dorset
BH15 1EA

Tel: 01202 671555
Fax: 01202 670176
office@ellisbelk.com
www.ellisbelk.com

CLIENT
Solent Community Solutions

PROJECT TITLE AND ADDRESS
Oak Park Children's Hospital,
Lavant Drive,
Havant

DRAWING TITLE
First Floor Plan (New Construction)

RICS The mark of property professionalism worldwide | INVESTORS IN PEOPLE Bronze | THE CODE FOR SUSTAINABLE HOMES | abe | partner LABC

Certificate Number 3527

- Sketch Proposal
- Planning Application
- Building Regulation
- Tender
- Construction

SCALE	DRAWN BY	CHECKED BY	DATE
1 : 100@A1	emma	RJM	Feb '10

PROJECT NUMBER	DRAWING NUMBER	REVISION
09060	09	-

This drawing and depicted design are the copyright of Ellis Belk Associates Ltd and may not be reproduced without written consent.
ALL dimensions are in millimeters unless otherwise stated.
The contractor is to check drawings and to verify ALL dimensions on site. ANY discrepancies are to be notified to Ellis Belk Associates Ltd immediately.