
PERMIT

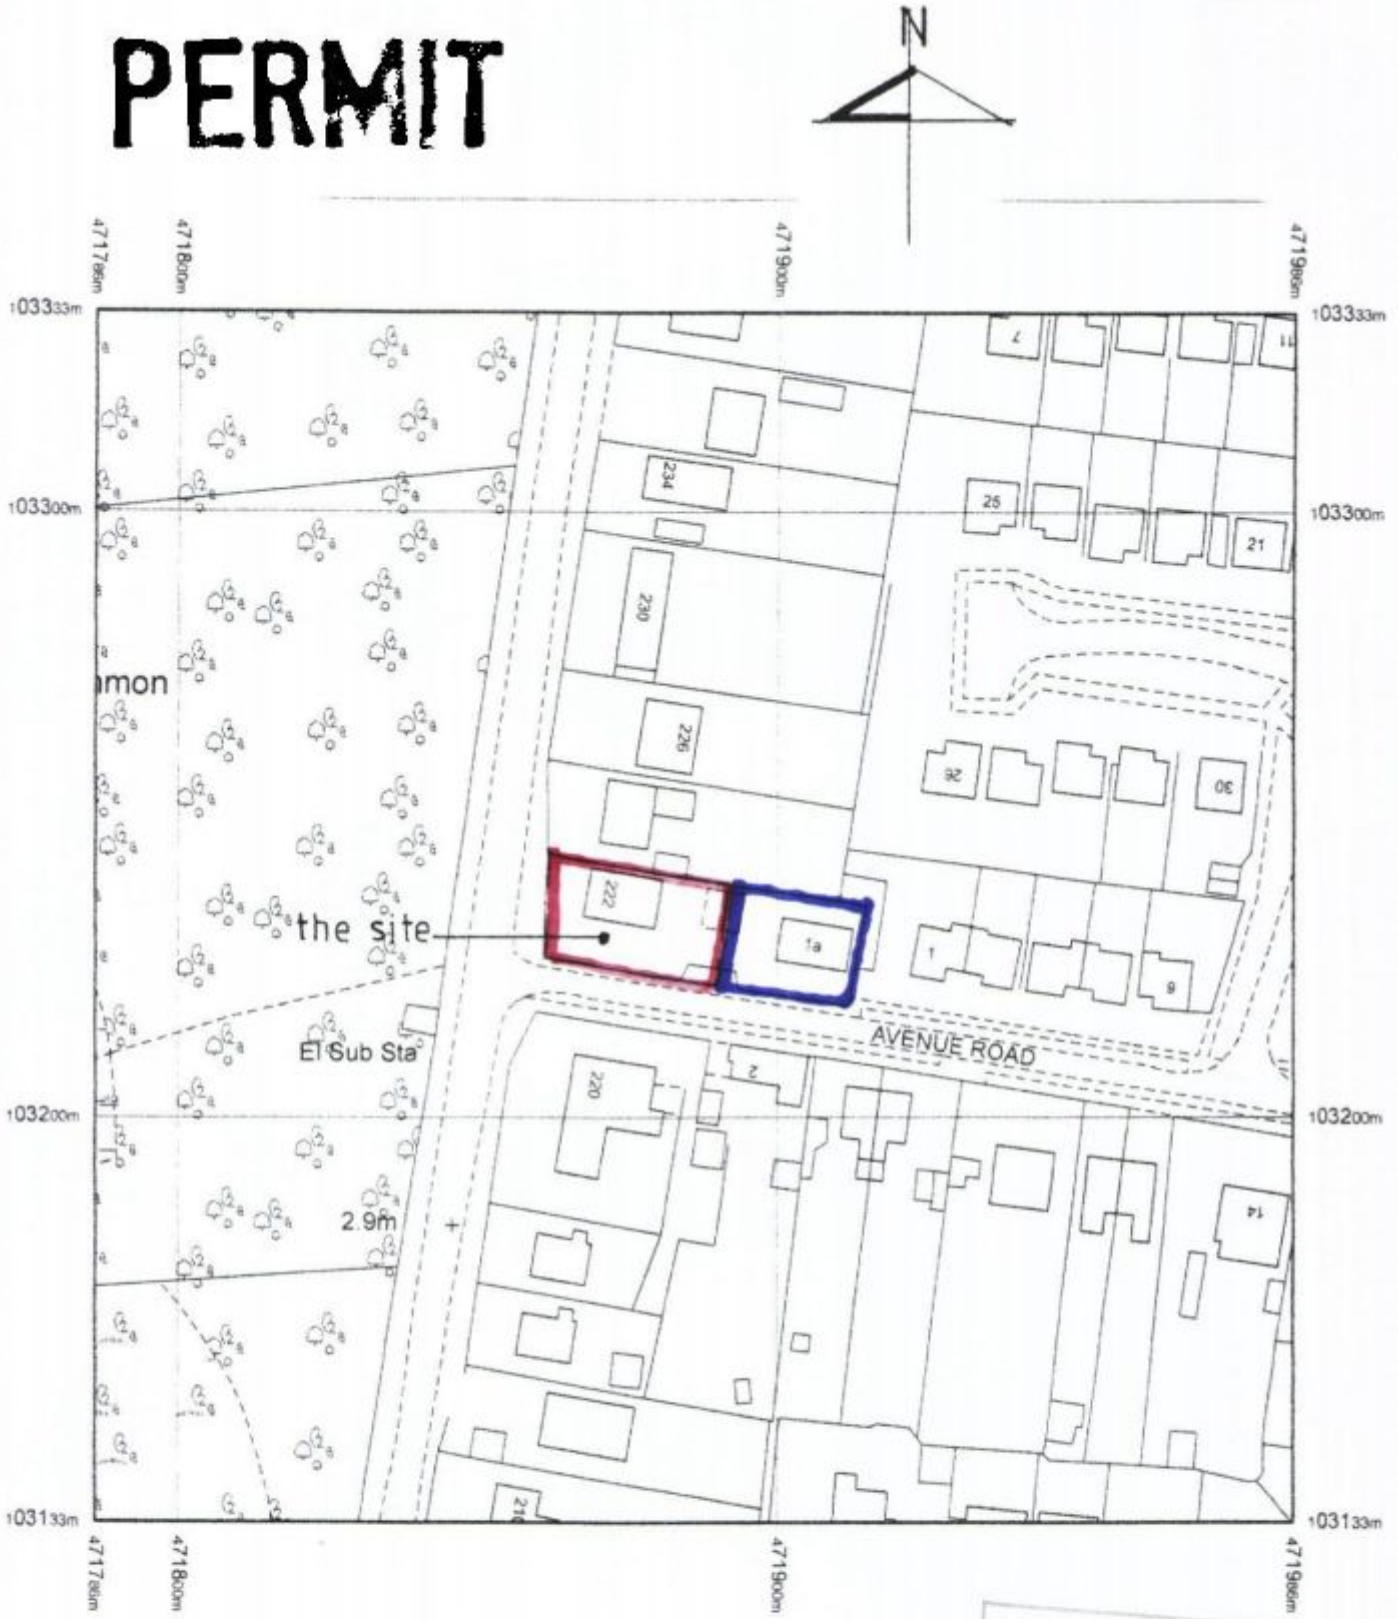

LOCATION PLAN 1:1250

HAVANT BOROUGH COUNCIL
05 MAY 2011

222 HAVANT ROAD, HAYLING ISLAND

O.S. LICENCE NUMBER ~ 100029375

Drg.no. 0944/05