


PERMIT

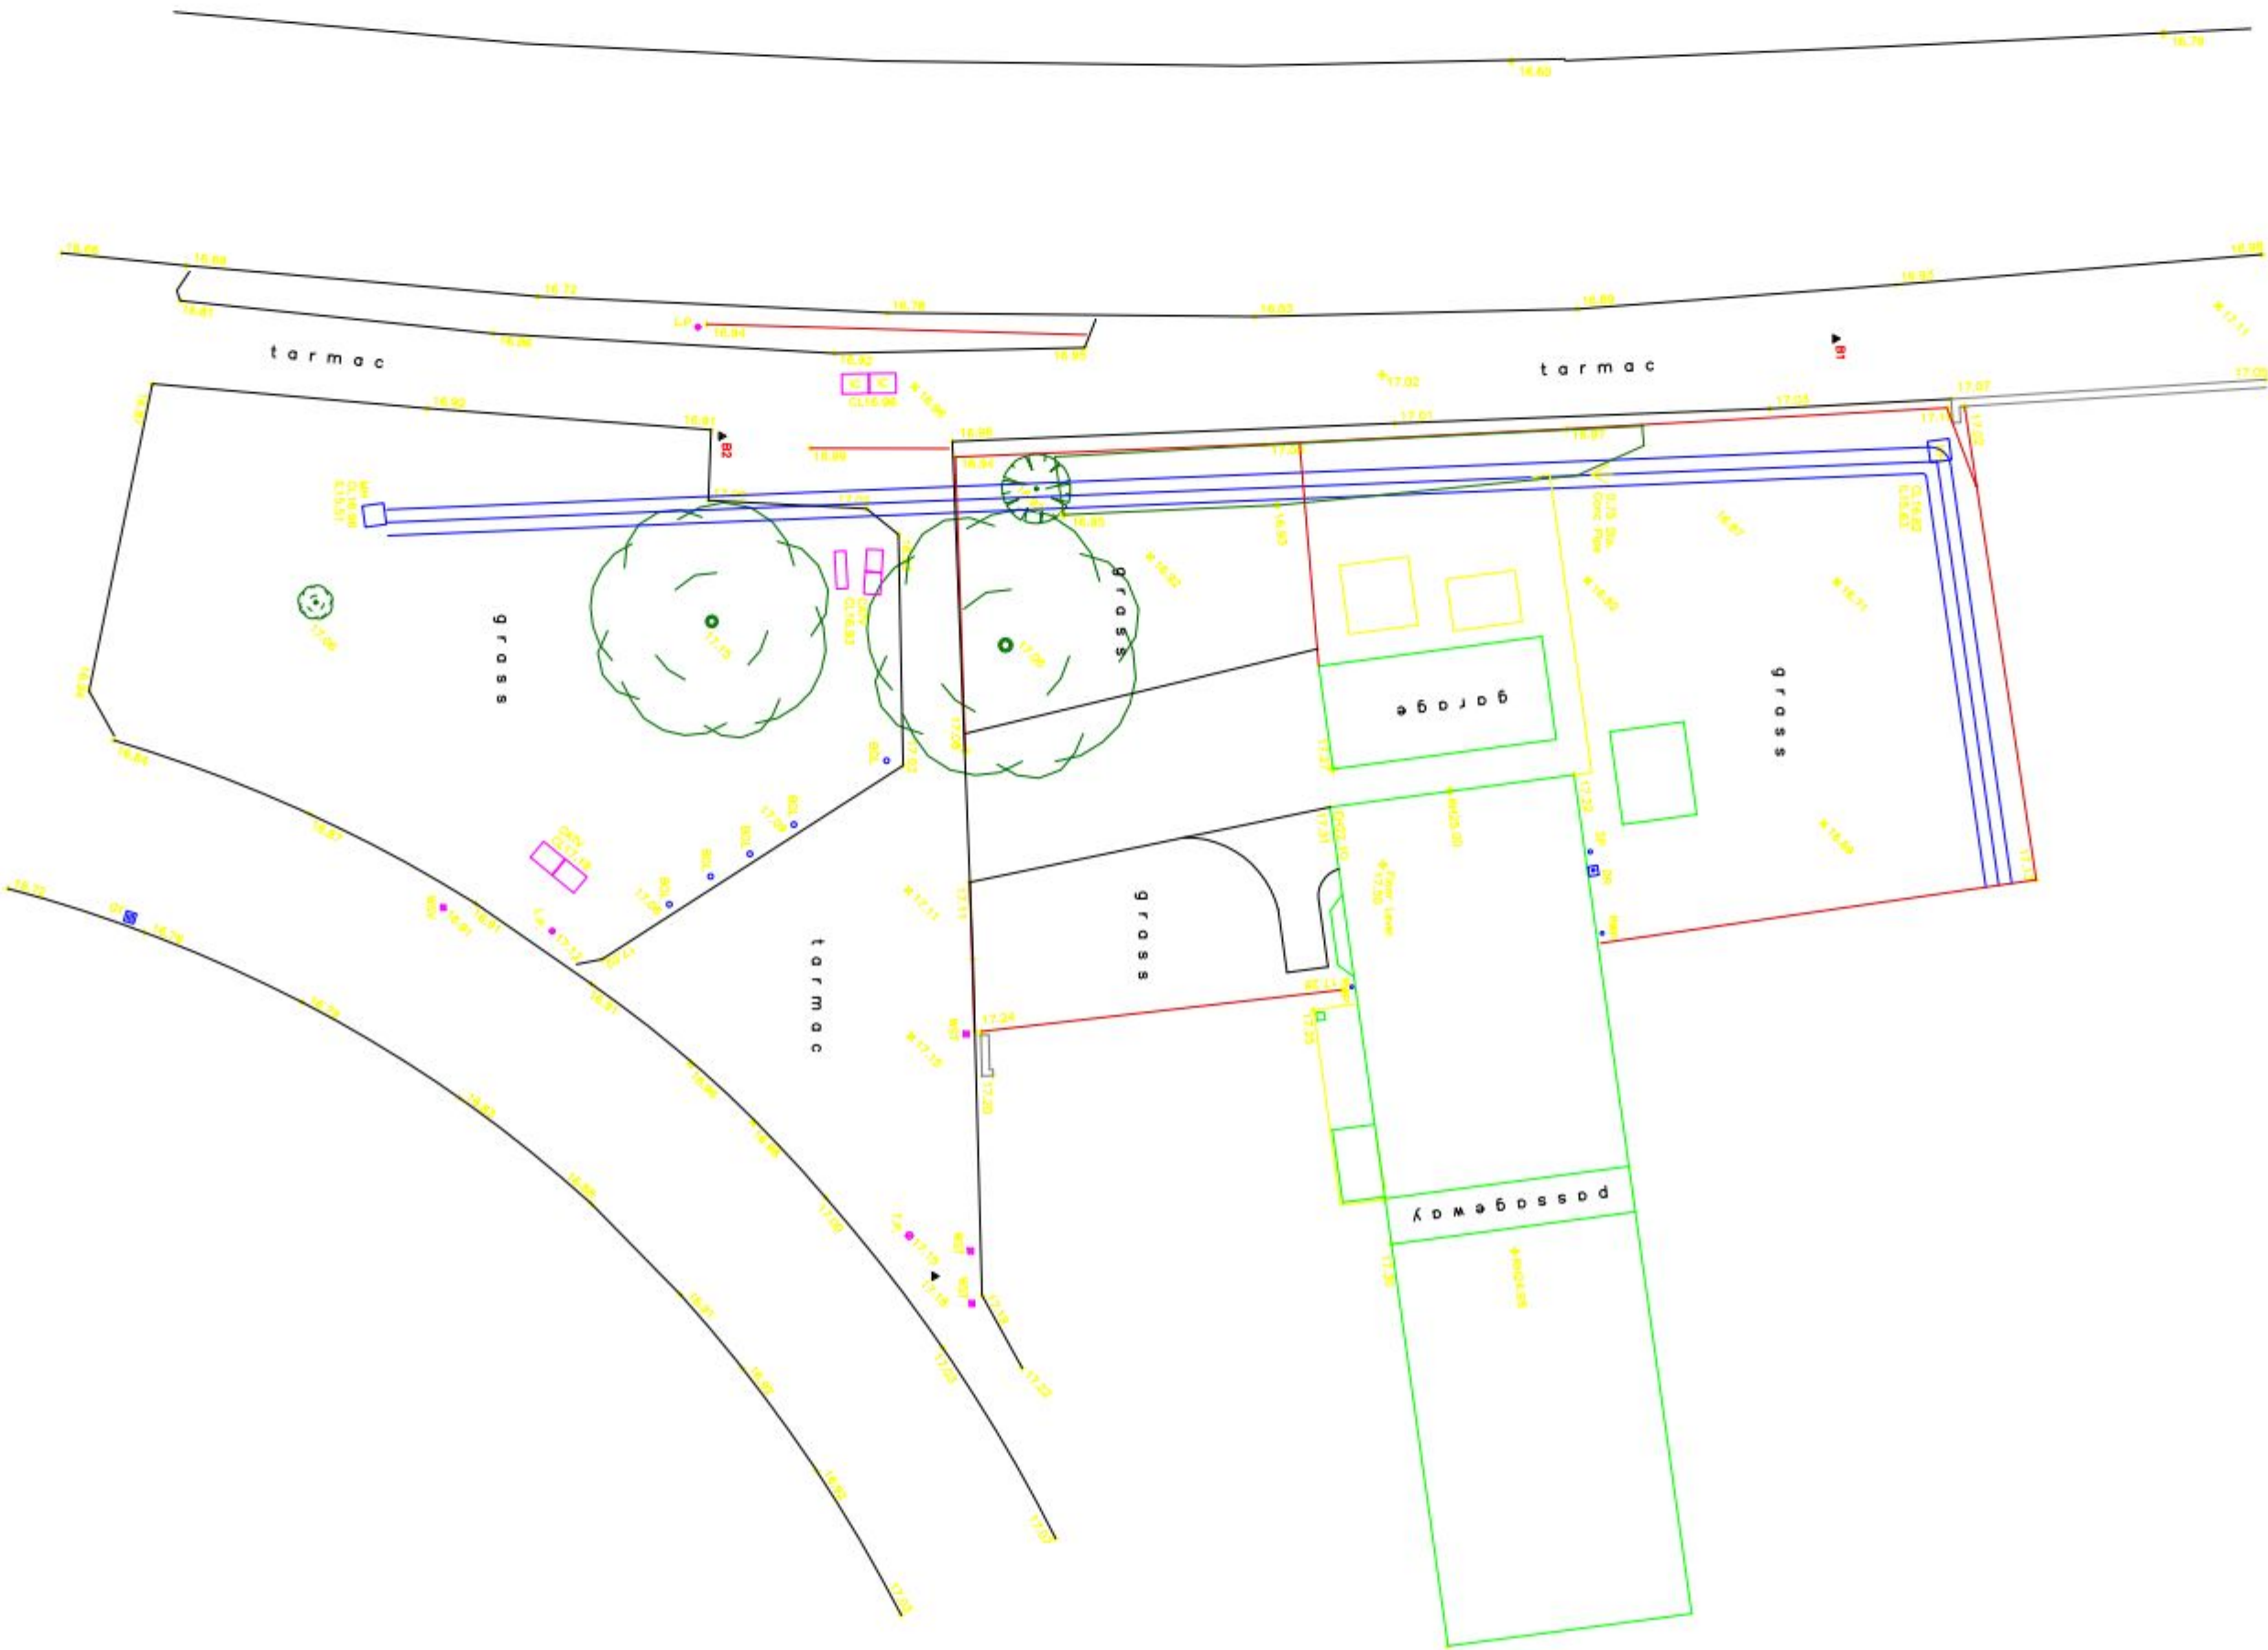

LEGEND

Symbols:

- GY Gully
- MH Manhole
- RE Rod eye
- DP Down pipe
- BOL Bollard
- Gate
- Survey station
- Tree (deciduous)
- WST Water stop tap
- WSY Water stop valve
- WM Water meter
- IC Inspection cover
- BT British Telecom IC
- CA Cable television IC
- LP Lamp post
- TP Telegraph pole
- FP Flag pole

Layers:

- Building
- Detail
- Drainage
- Fence
- Grid
- Kerb
- Levels
- Surface change
- Text
- Vegetation
- Utilities
- Walls

SURVEY STATIONS			
Station ID	Easting	Northing	Height
81	1000.0000	1000.0000	17.077
82	1002.8147	967.8348	16.830



Plan Grid North

OSBM Value 16.43 Metres
No 14 Braishfield Rd

Site Location:

1 Braishfield Road
Havant
PO9 2HS

TOPOGRAPHICAL SURVEY

Client: Dave Thomas

LANDPIAN SURVEYS

86 Leader Rd Sheffield S6 4GH

Tel/Fax 0114 2342765 Mobile: 07957 872710

Date: Feb 2011 Scale: 1:200

Ref. 11021