



PERMIT

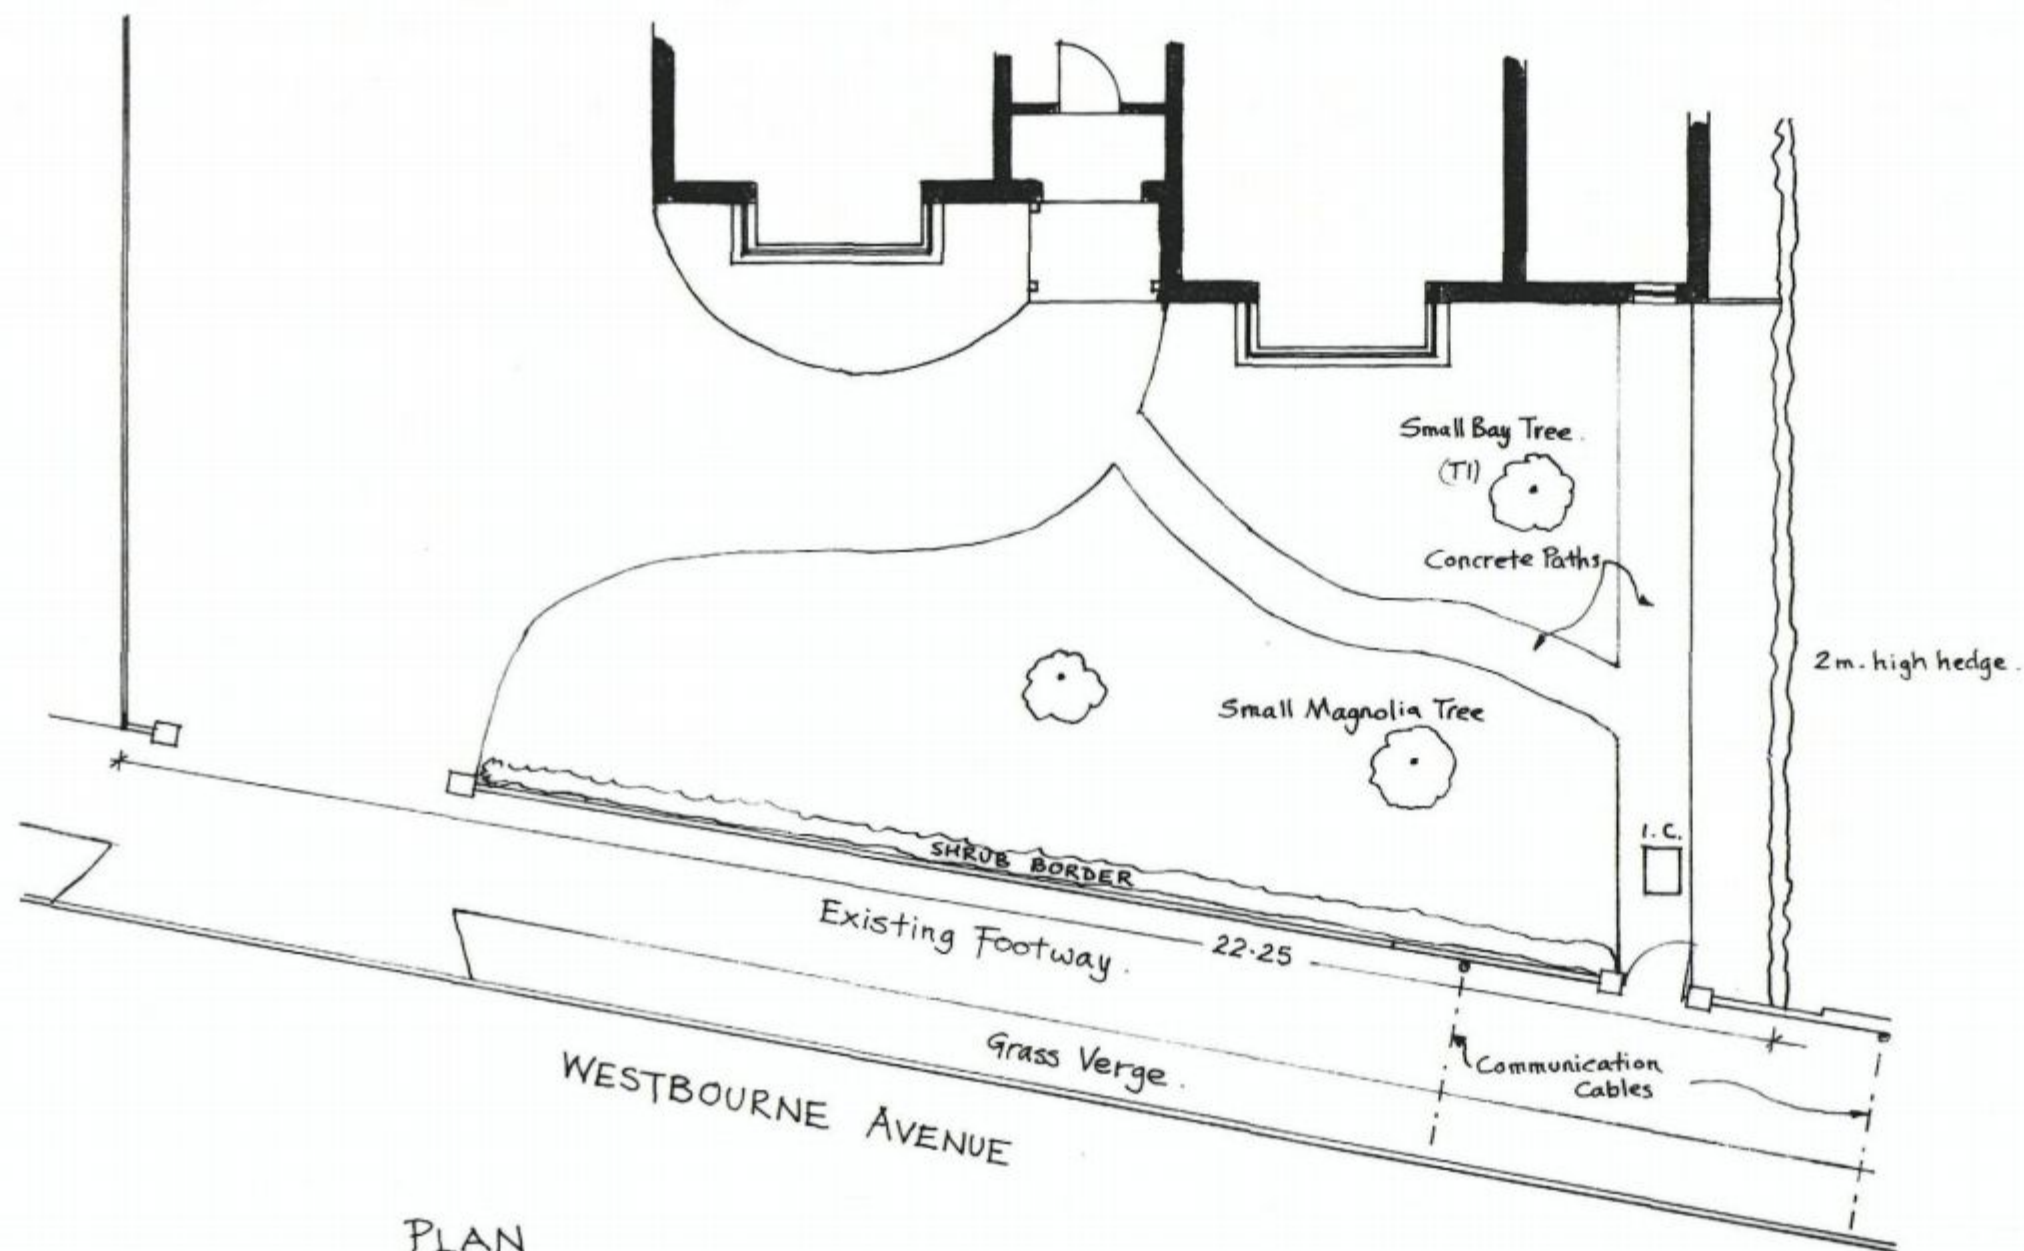

PLAN

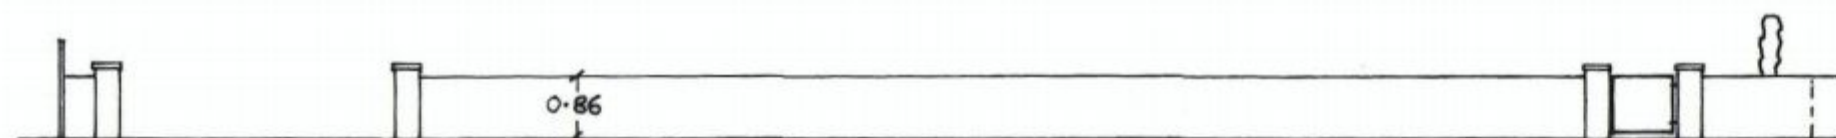

ELEVATION



EXISTING FRONT DRIVE AREA
& FOOTWAY PLAN & FRONT
WALL ELEVATION @
25 WESTBOURNE AVENUE,
EMSWORTH, HANTS

FOR MR & MRS J. PAYNE.

Scale: 1/100.

Date: Aug. 2010.

Drawn By: REB.

Drawing No: JP/10/01/A (1 of 2).