REFUSE

PROPOSED TWO STOREY SIDE ADDITION.
8, PARK ROAD, PURBROOK, HANTS.
FOR MR & MRS B.J.QUANCE.

EXISTING GROUND FLOOR

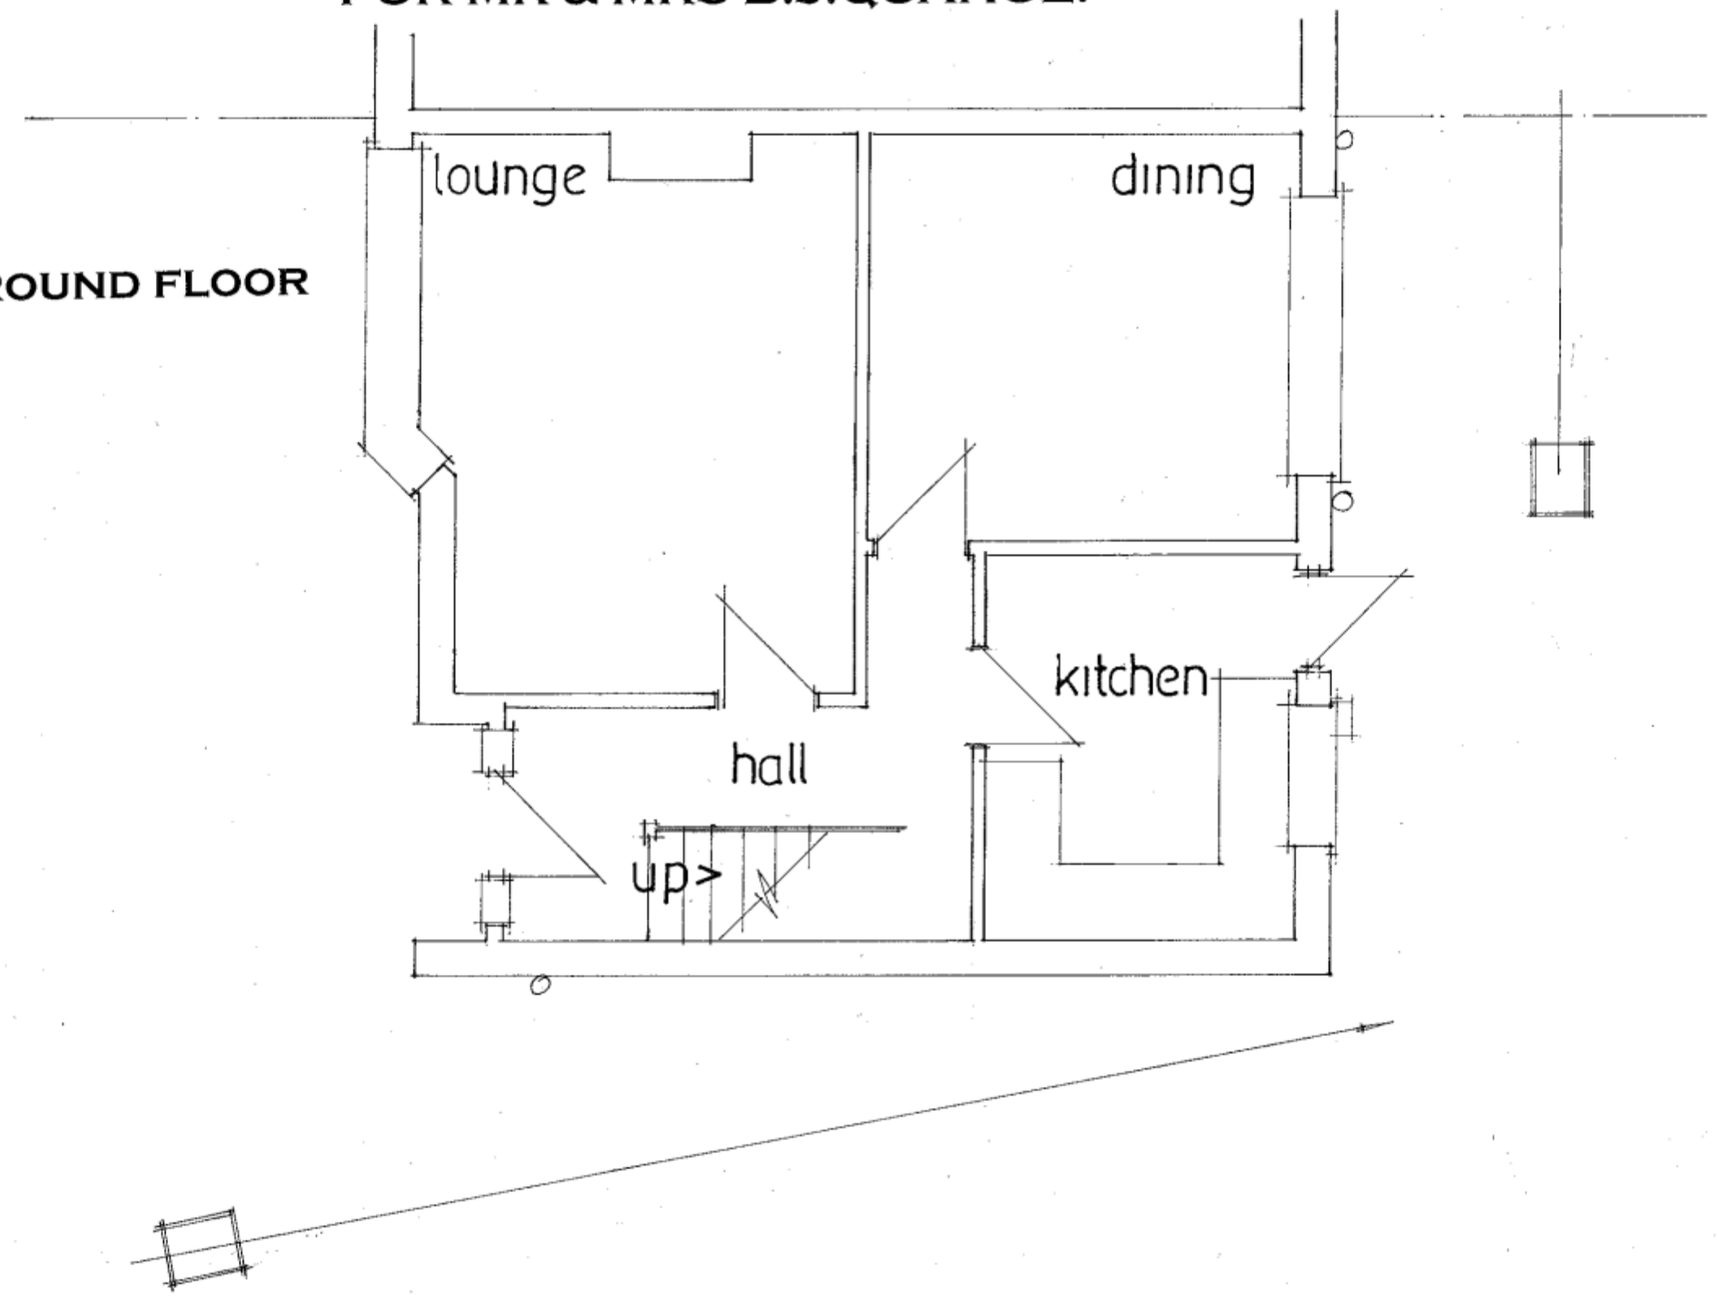

date oct 2011
scale 1·50

PETER J. WALKER MRICS
CHARTERED SURVEYOR
182 SEAFRONT, HAYLING ISLAND, HANTS
PO11 9 AN

TEL: 02392 467571