


Location Plan
1:1250

Ordnance Survey, (c) Crown Copyright 2011. All rights reserved. Licence number 100020449




N


Site Plan
1: 500

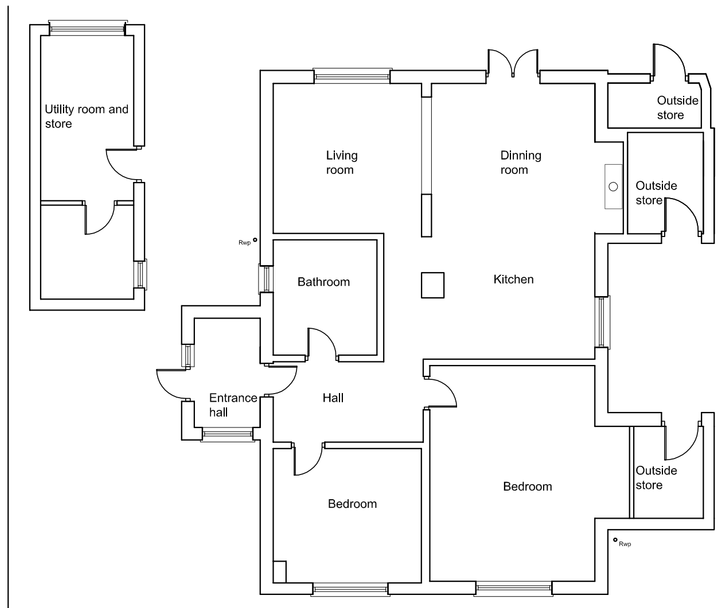


Existing Ground Floor
Plan 1:100

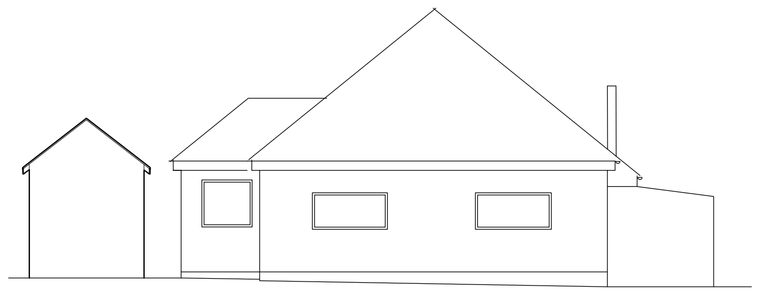


Northern Elevation
1:100

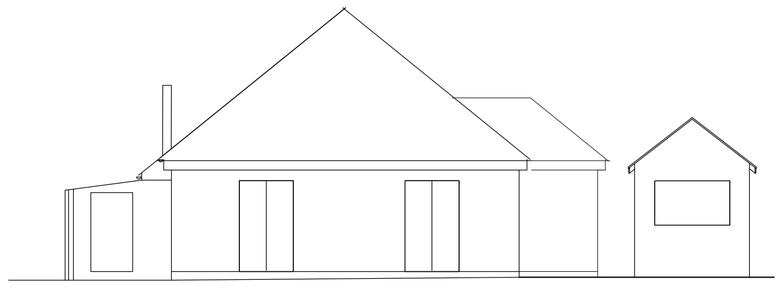


Southern Elevation
1:100

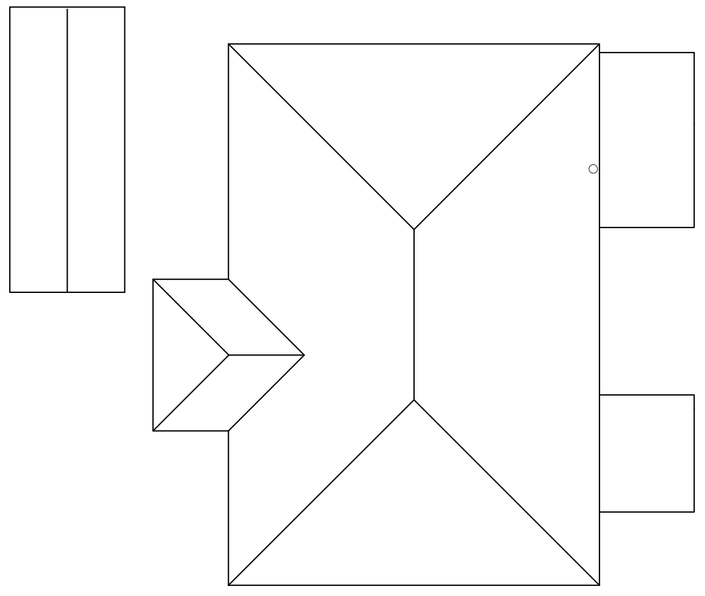

Existing Roof Plan 1:100

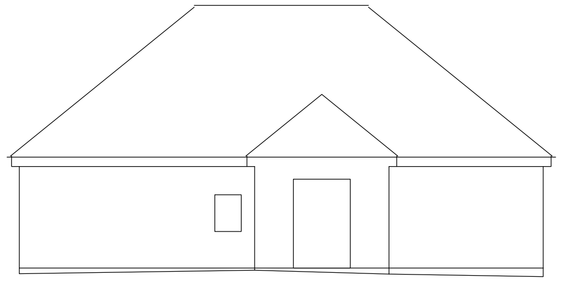

Eastern Elevation
1:100

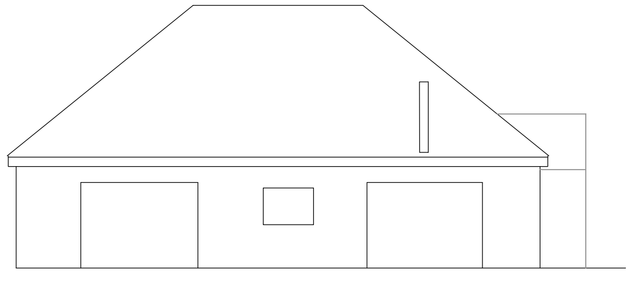

Western Elevation
1:100

Notes:

This drawing is the copyright of Engineering Architecture Ltd
Do not scale from this drawing unless you are a representative of the local planning authority.

Revisions	Date
A amendments to roof plan and utility room	Dec 11

Scale: As shown	Job No.: 082
Drawing No.: **082/PL01**	Revision: **A**

Drawing:
Site Plan
Location plan
Existing Elevations

Project:
Molandi
Northwood Lane
Hayling Island

engineering architecture
29 North Stroud Lane
Petersfield
GU32 3PP
t. 01730 352800
e. mail@engarc.co.uk
w. www.engarc.co.uk