


# PERMIT

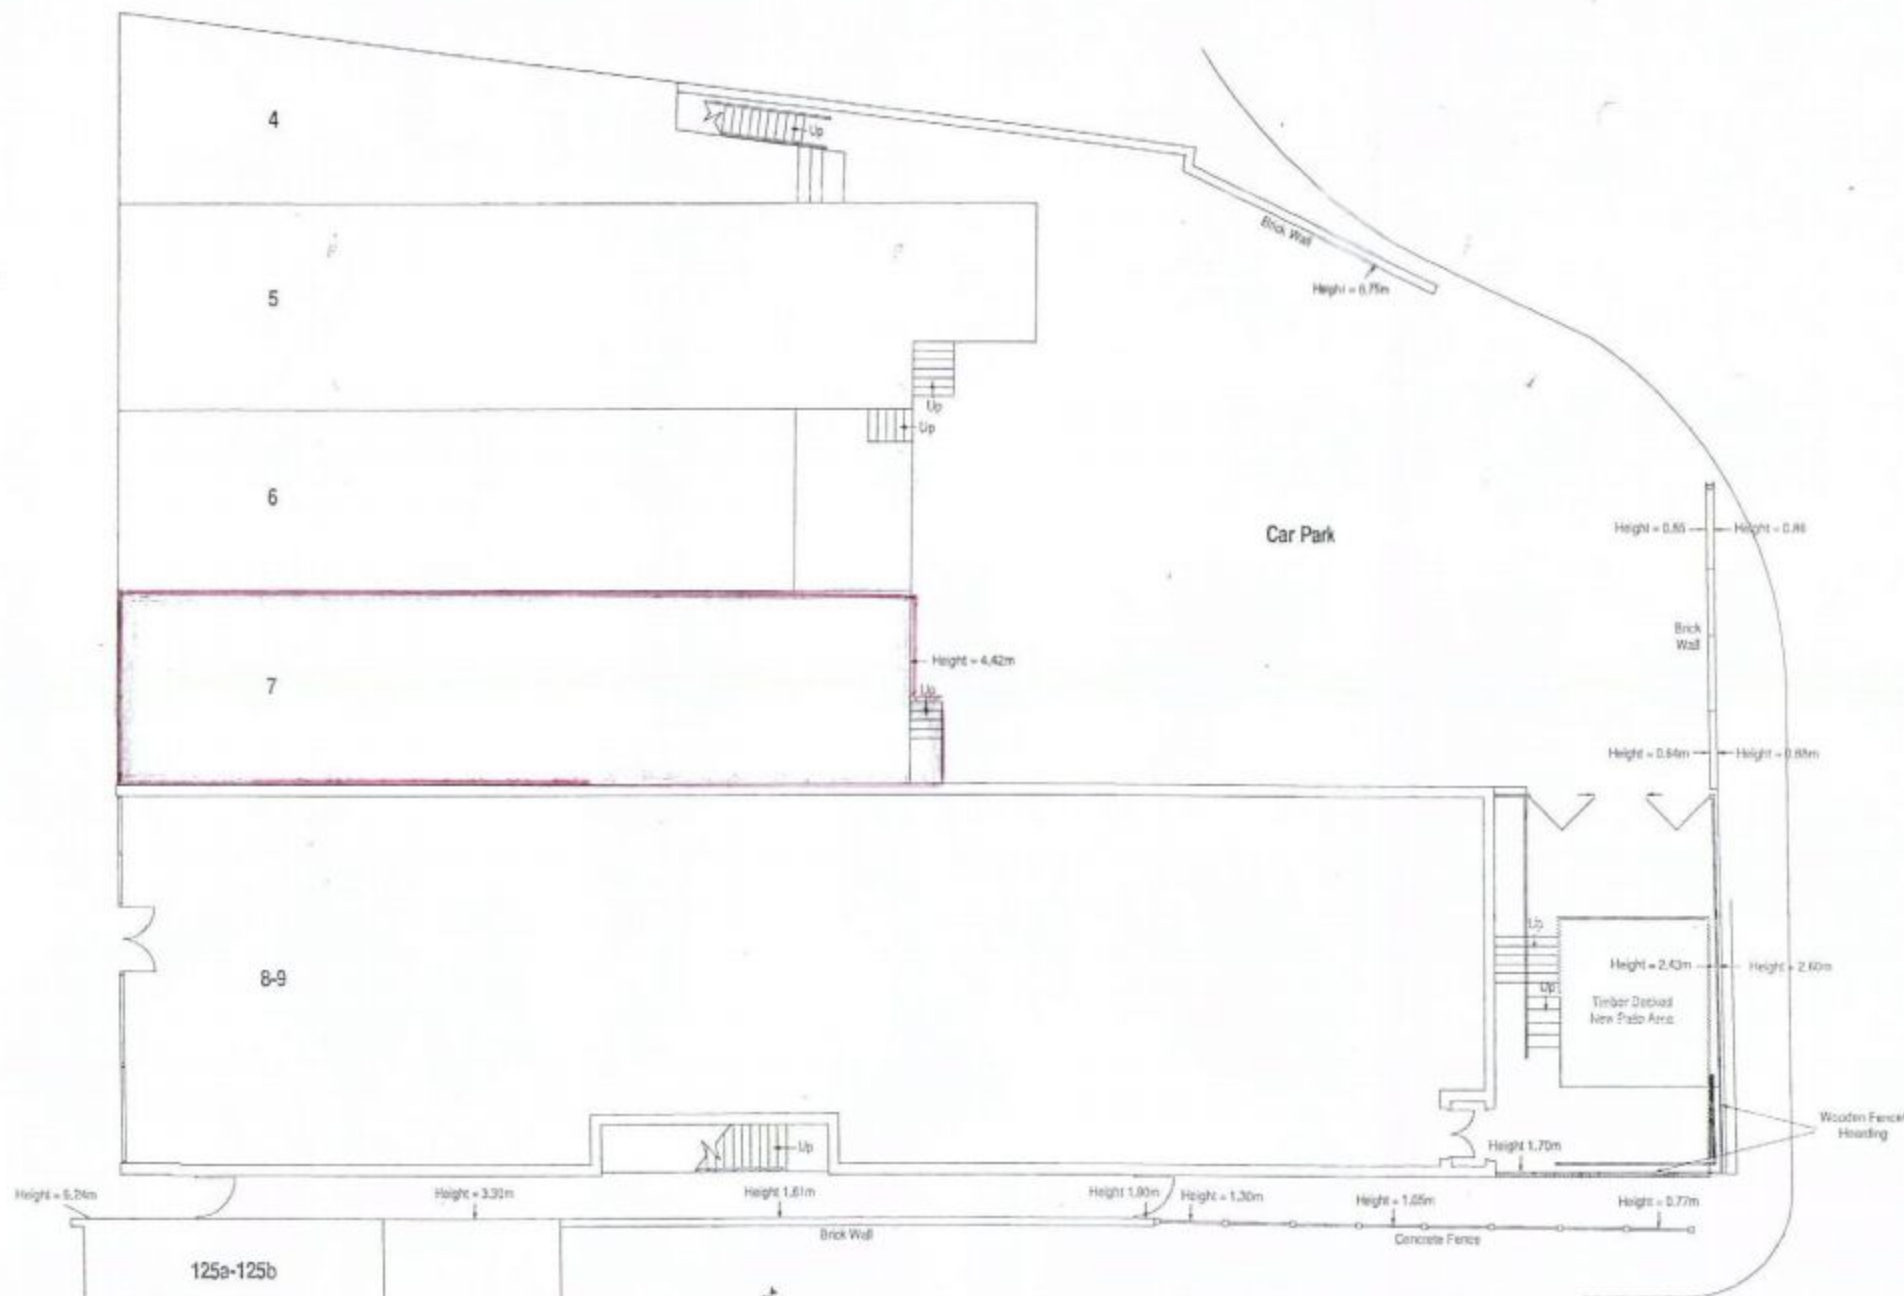

WATERLOO BOROUGH  
COUNCIL  
23 OCT 2011  
RECEIVED

*[Handwritten Signature]*

Property Address:

**7 Queens Parade,  
Waterlooville,  
Hampshire,  
PO7 7EB**

■ = Location of Property

— = Proposed Alterations



Scale:

1 : 200 on A3  
Unless Stated Otherwise

FLOORPLANZ © 2009 01483 755510 Ref. 55549

Any queries regarding this plan should in the first instance be referred back to FLOORPLANZ for clarification. Do not photocopy or reduce this plan as the scale may be affected.