

PERMIT

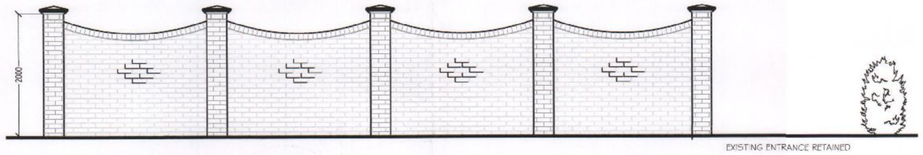

ELEVATION 1 1:50

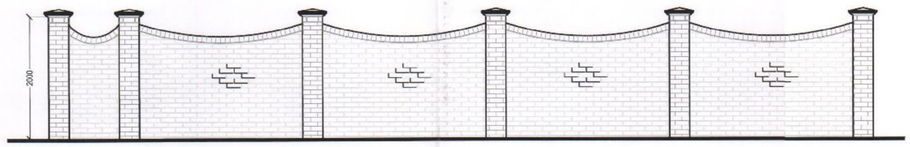



ELEVATION 2 1:50




SECTION 1:50

BLOCK PLAN 1:200

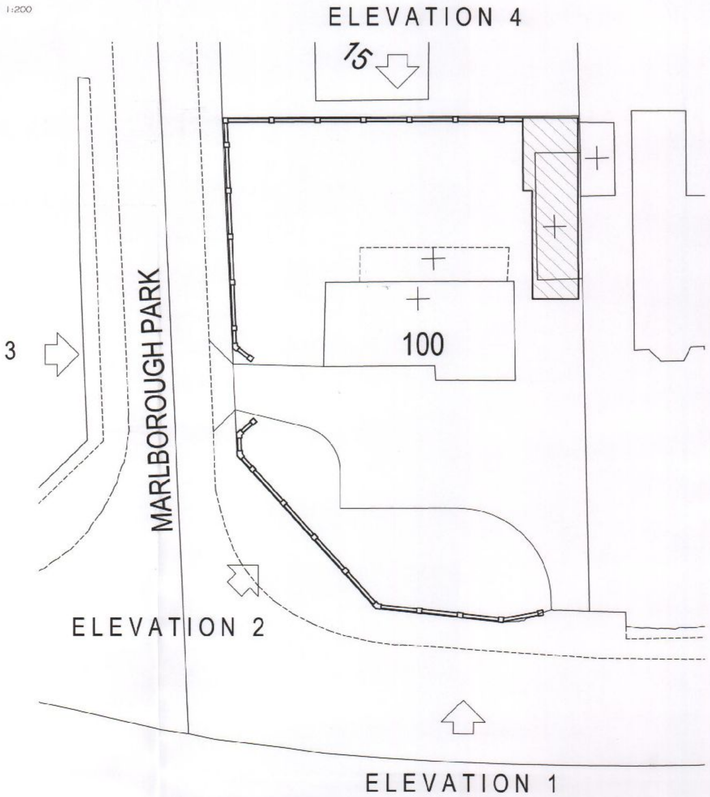

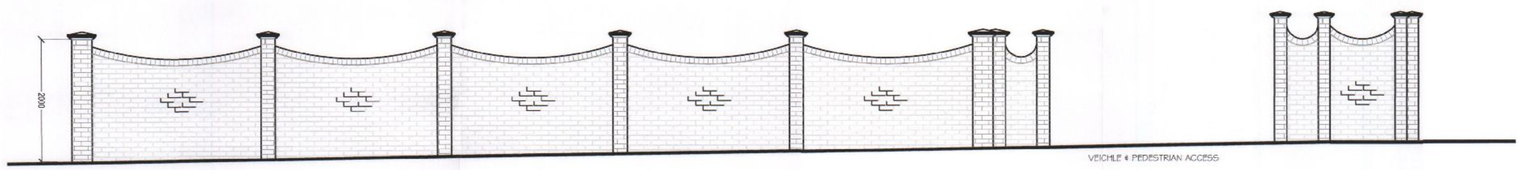

ELEVATION 3 1:50

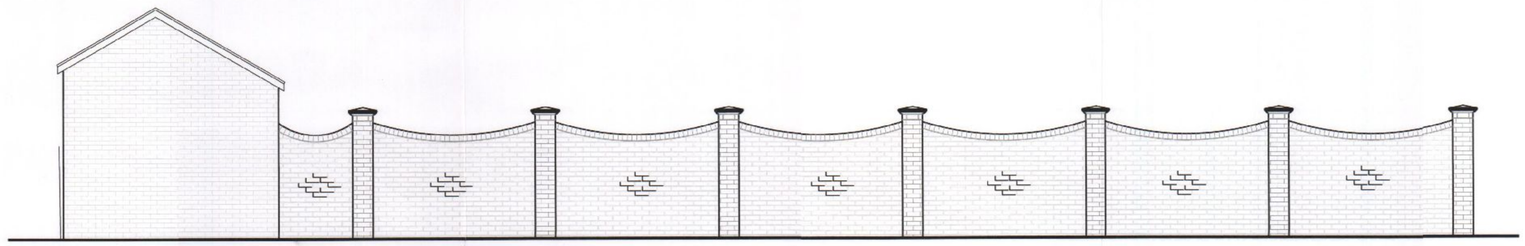

ELEVATION 4 1:50

HAVANT BOROUGH COUNCIL
17 OCT 2011
RECEIVED

SCALE 1:5 0 50 100 150 200 mm
SCALE 1:10 0 100 200 300 400 mm
SCALE 1:20 0 200 400 600 800 mm
SCALE 1:50 0 0.5 1 1.5 2 m
SCALE 1:100 0 1 2 3 4 m
SCALE 1:200 0 2 4 6 8 m
SCALE 1:500 0 5 10 15 20 m
SCALE 1:1250 0 10 20 30 40 50 m

REV:	DATE:	DESCRIPTION:	DR.	CHK
A	19/10/2011	WALL HEAD AMENDMENTS MADE	LJ	GJB

OTHER THAN FOR THE PURPOSES OF PLANNING, DO NOT SCALE THESE DRAWINGS. USE WRITTEN DIMENSIONS ONLY. ALL DIMENSIONS TO BE CHECKED ON SITE PRIOR TO COMMENCEMENT OF WORK.

THIS DRAWING IS THE COPYRIGHT OF SIMPSON HILDER ASSOCIATES AND MAY NOT BE REPRODUCED, COPIED OR ALTERED IN ANY WAY WITHOUT WRITTEN AUTHORITY.

SIMPSON HILDER
ASSOCIATES LIMITED
67a High Street Lyndhurst
Hampshire SO43 7BE
T: 023 80 283798
F: 023 80 283688
E: sha@simpsonhilder.co.uk
www.simpsonhilder.co.uk

PROPOSED WALL ELEVATIONS

DRAWING STATUS: PLANNING

100 SOUTHLEIGH ROAD
DENVILLES
HAVANT
PORTSMOUTH

DATE:	DRAWN BY:	
OCT 2011	LJ	
SCALE @ A1: 1:50, 1:200	CHECKED: GJB	DATE CHECKED: OCT 2011
JOB NO: 5167	DRAWING NO: 103	REVISION: A