
PERMIT

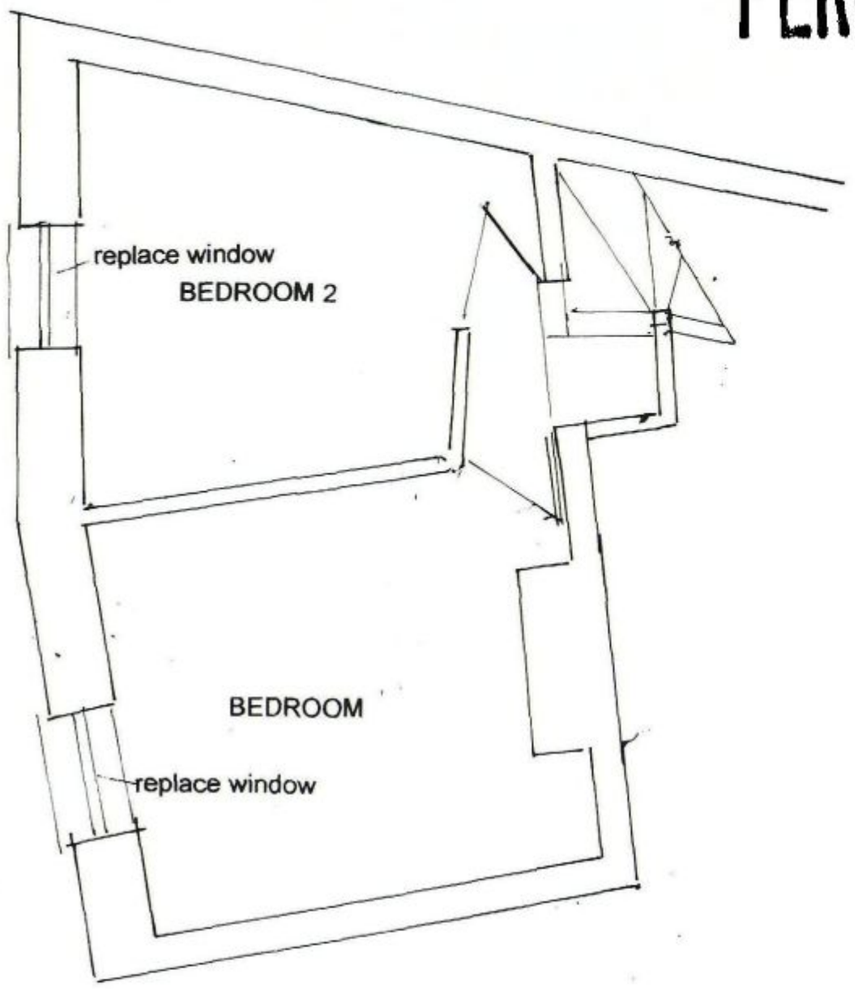

PROPOSED SECOND FLOOR PLAN

RECEIVED
10 NOV 2010
PLANNING

RIBA
Chartered Practice

John Groom Chartered Architect
32A High Street, Emsworth, Hampshire PO10 7AW
T 01243 372560 M 07780 997563
johngroom@freeuk.com
www.johngroomarchitect.co.uk

JOB: Conversion of office space to one apartment
LOCATION: Key Print, 2 Queen Street, Emsworth
DRG TITLE: Second floor plan (proposed)
SCALE: 1:50 DRAWN: JG
DRG NO: 10/242/6 DATE: 13 September 2010