PERMIT

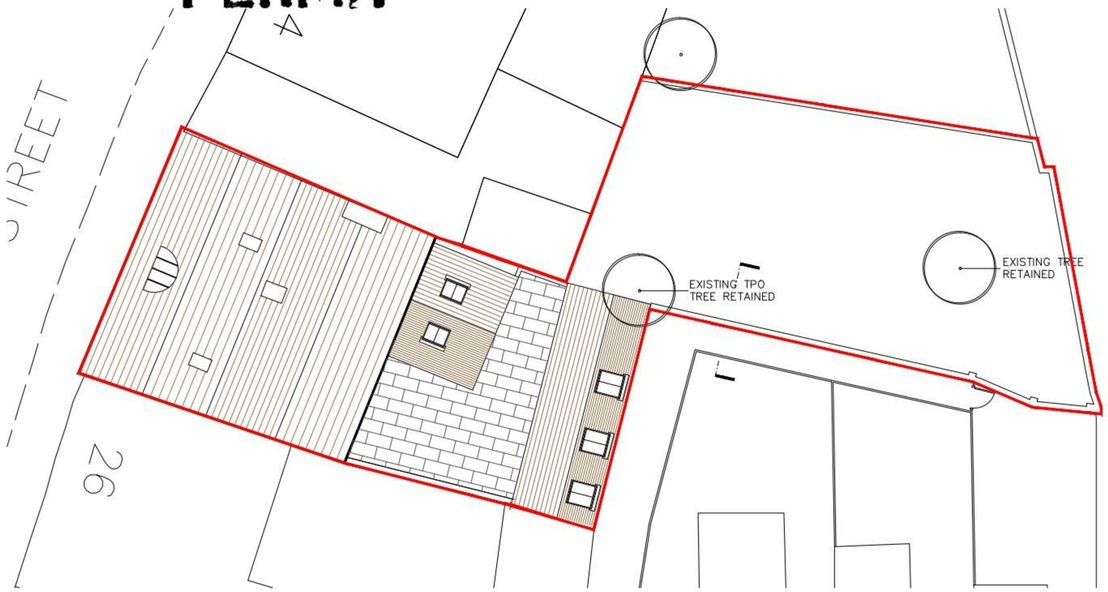

Existing Plan @ 1:100

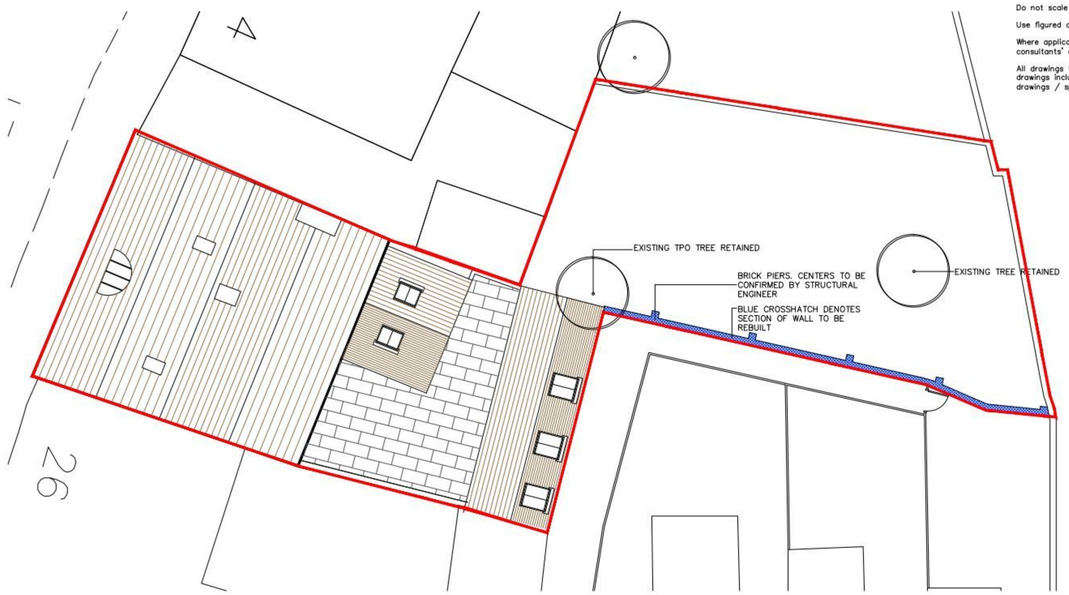

Proposed Plan @ 1:100

NOTES:

Dimensions to be checked on site before commencing work. Any discrepancies shall be reported to the architect immediately.

Do not scale from these drawings except for planning purposes.

Use figured dimensions only.

Where applicable this drawing is to be read in conjunction with other consultants' drawings.

All drawings to be read in conjunction with specification and all other drawings including structural engineer and mechanical and electrical drawings / specification

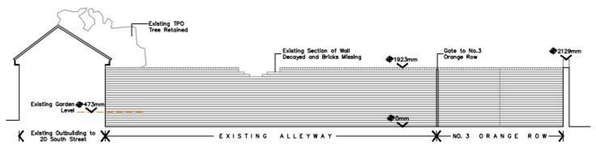

Existing South Elevation @ 1:100

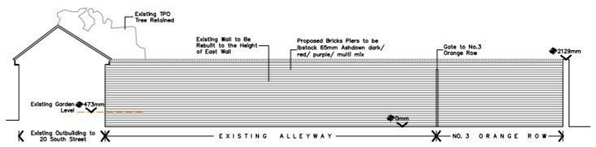

Proposed South Elevation @ 1:100

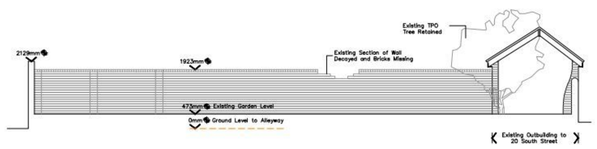

Existing North Elevation @ 1:100

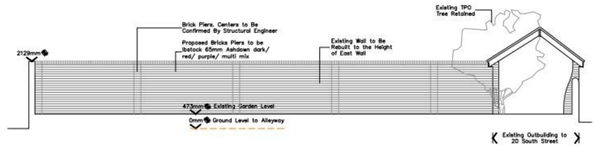

Proposed North Elevation @ 1:100

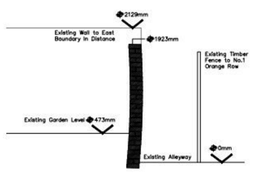

Existing Section @ 1:50



Existing Condition of South Section of Wall



Existing Condition of North Section of Wall

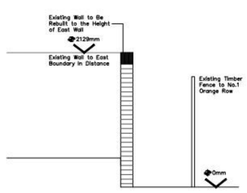

Existing Section @ 1:50

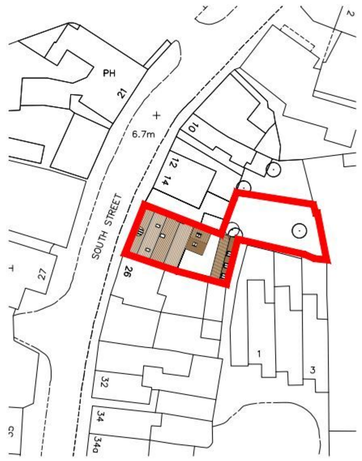

Proposed Location Plan @ 1:500

© Crown Copyright 2009. All rights reserved. Licence number 100020449

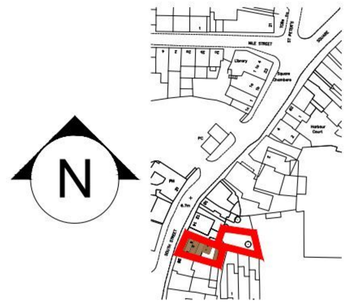

Proposed Location Plan @ 1:1250

© Crown Copyright 2009. All rights reserved. Licence number 100020449

REV	DATE	AMENDMENT	DRAWN

helyerdesign
sustainability through design
mail@helyerdesign.co.uk www.helyerdesign.co.uk.
1 The Old Flour Mill, Emsworth, PO10 7BT
01243 370 715

CLIENT
Mr Matthew Lawrence

PROJECT
20 South Street, Emsworth, Hampshire

DRAWING: Replacement Wall to New Garden
SCALE: 1:20@A1

DATE: February 2011
DRAWN: PT

DRAWING NUMBER: 0915/1008
REVISION: .