PERMIT

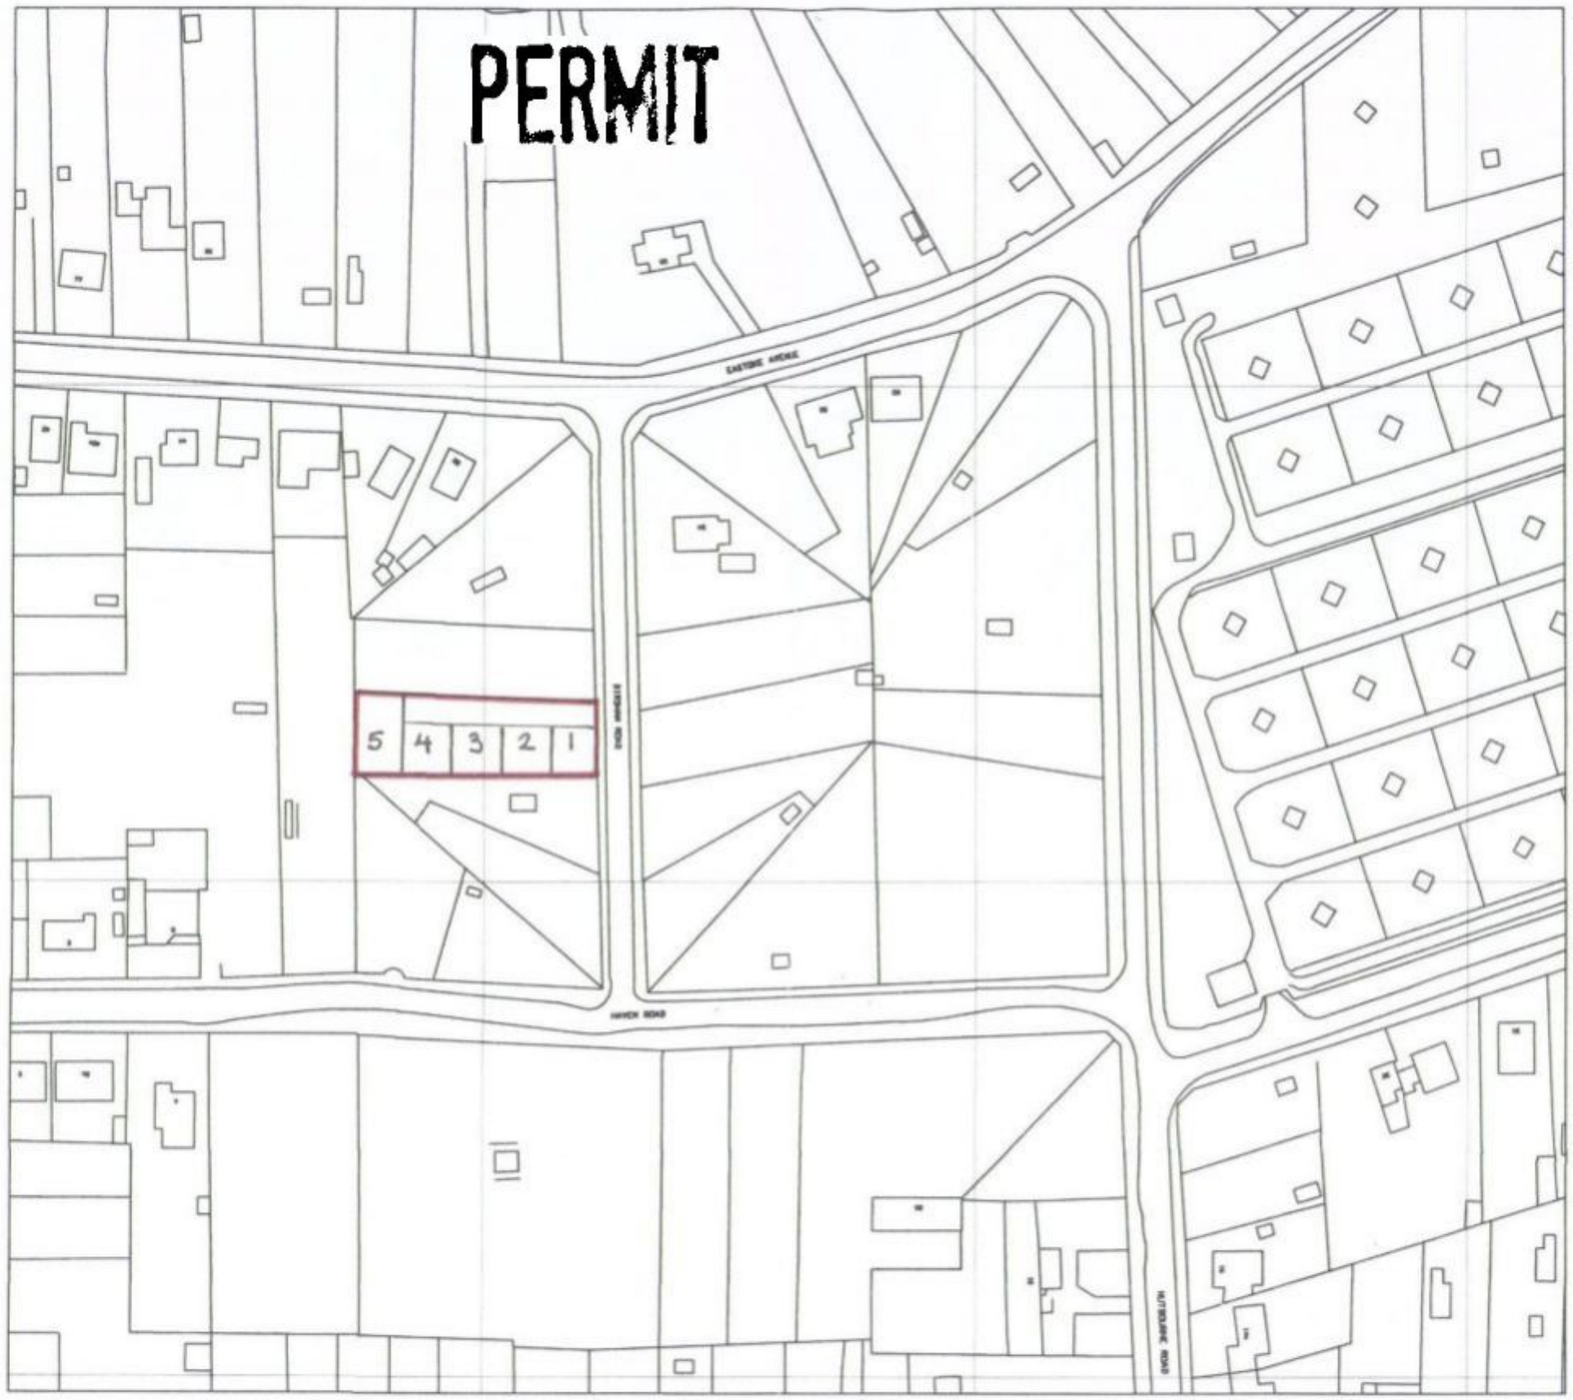

HAVANT BOROUGH COUNCIL
DEVELOPMENT CONTROL
03 MAR 2011
RECEIVED

LOCATION PLAN

CARAVANS, 5 BIRDHAM ROAD, HAYLING ISLAND, PO11 9QY

G/992

FOR MR M.F. GREEN.

notes:

0 100mm @A3

OS 100020449
8 Birdham Road, Hayling Island, PO11 9QY
Location plan
Scale 1:1250 @A3