

Existing approvals

Page 1 of 6

Originating approval for 10 No flats on application reference 07/68557/006 allowed on Appeal APP/X1735/A/07/2054897/NWF 11 March 2008

Approval of Conditions to /006 by application reference 08/68557/07 approved 20 June 2008 and comprising:

Application letter and documents 22 April 2008
Revision letter 19 May 2008 (supporting information)
Revision letter 11 June 2008 (recorded as 12 June 2008 on approval) (supporting information on provision of ACO drain at entrance)
Revision letter 16 June 2008 (supporting information)

Minor non material amendments approved:


Minor amendments as set out to LPA in letters 19 May 2008 and 22 April 2008 and approved by letter from LPA 18 June 2008

Minor non material amendments approved:

Revised window/roof detail front of flats 9/10 as LPA approval reference 07/68557/006 3 September 2009

Proposed revisions

1. South elevation flat 5
Change 2 No dormer windows from flat roof details to pitched roofs
2. East elevation flat 8
Change dormer window from flat roof detail to pitched roof
3. East elevation flat 9
Change 2 No dormer windows from flat roof details to pitched roofs
4. West elevation flat 9
Change dormer window from flat roof detail to pitched roof
Delete 1 No dormer and replace by velux (obscure glass)
5. North elevation flat 5
Change 2 No dormer windows from flat roof details to pitched roofs

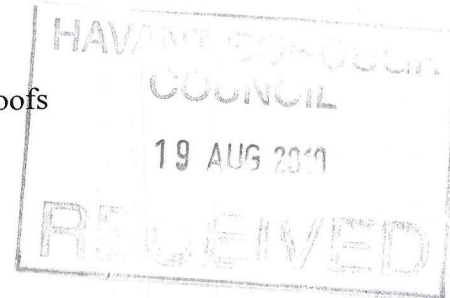



Application drawings

Location plan
Site plan
Description of development with elevation details/photograph record of proposed changes for approval (comprises 6 pages)
Design and Access Statement

Change 2 No dormer windows from flat roof details to pitched roofs
South elevation flat 5

White upvc sq. line RW goods


Approved

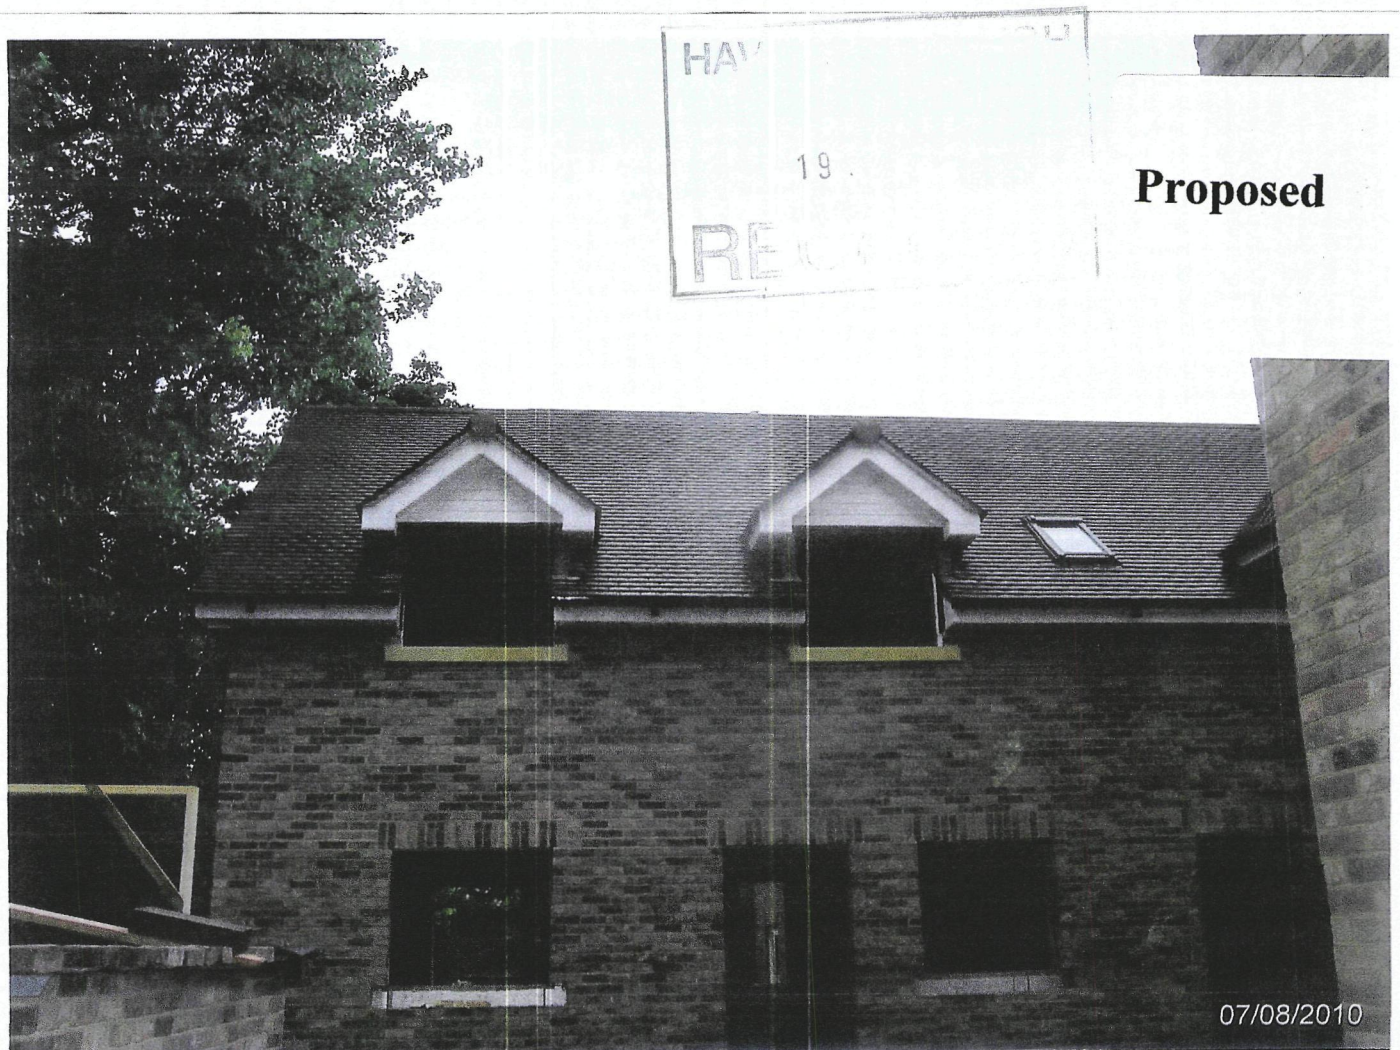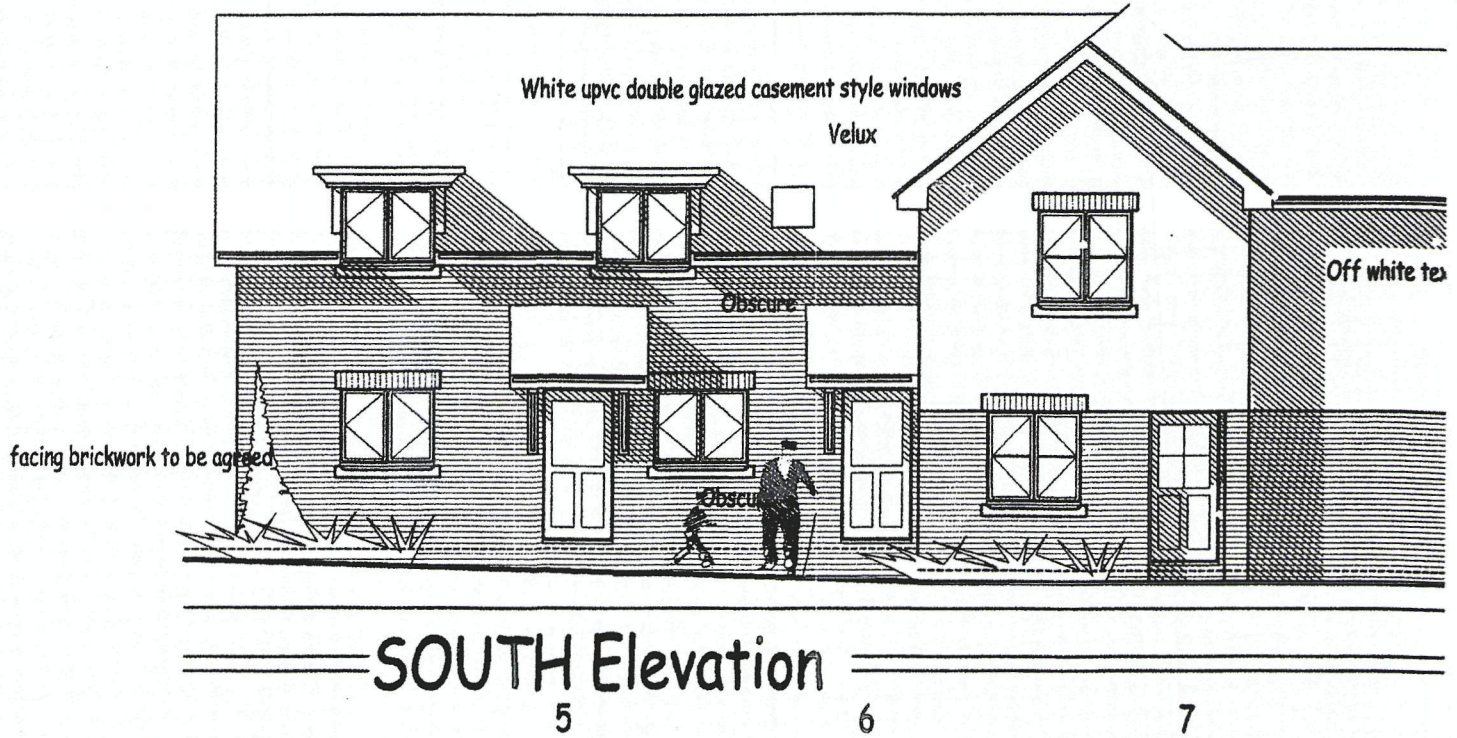

Change dormer window from flat roof detail to pitched roof
East elevation flat 8


Approved

tile with bonnet hips to be agreed

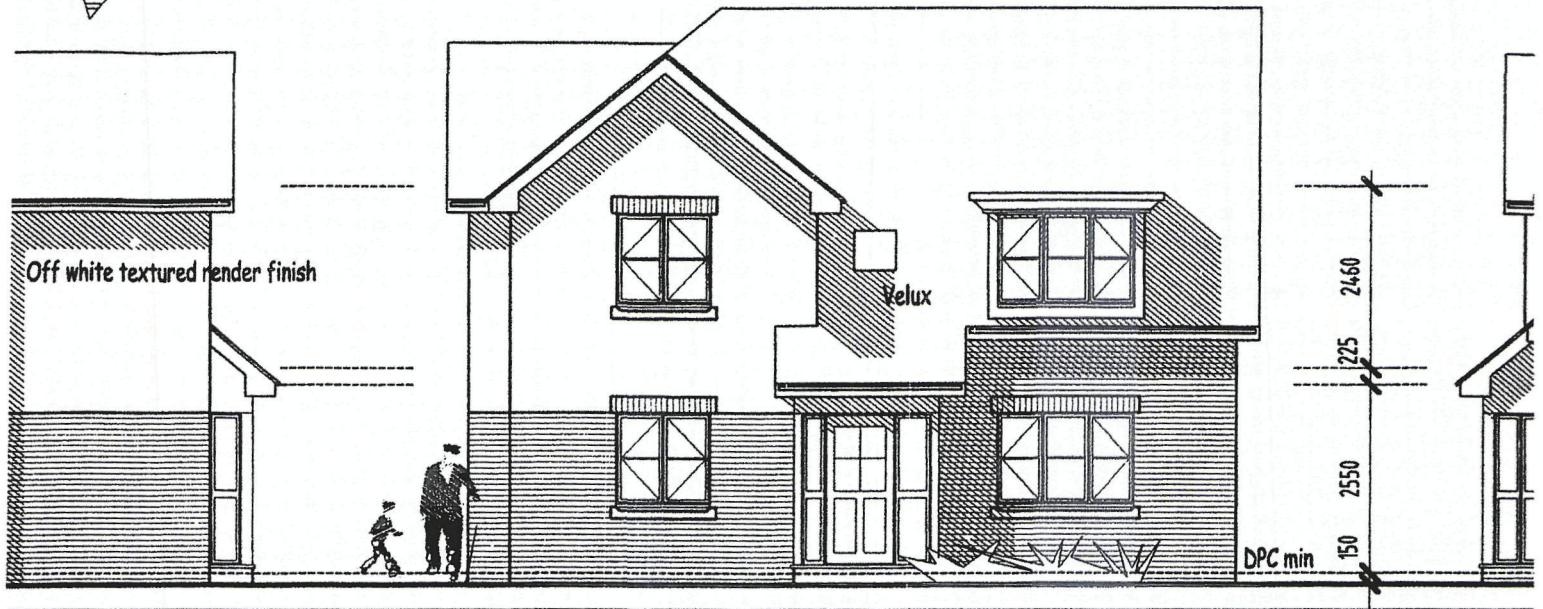


EAST Elevation

8

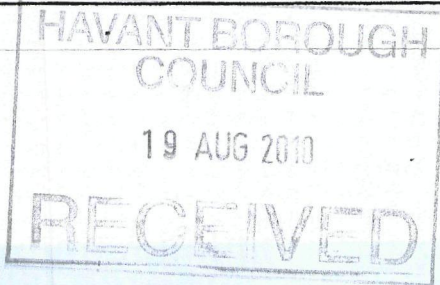




Proposed

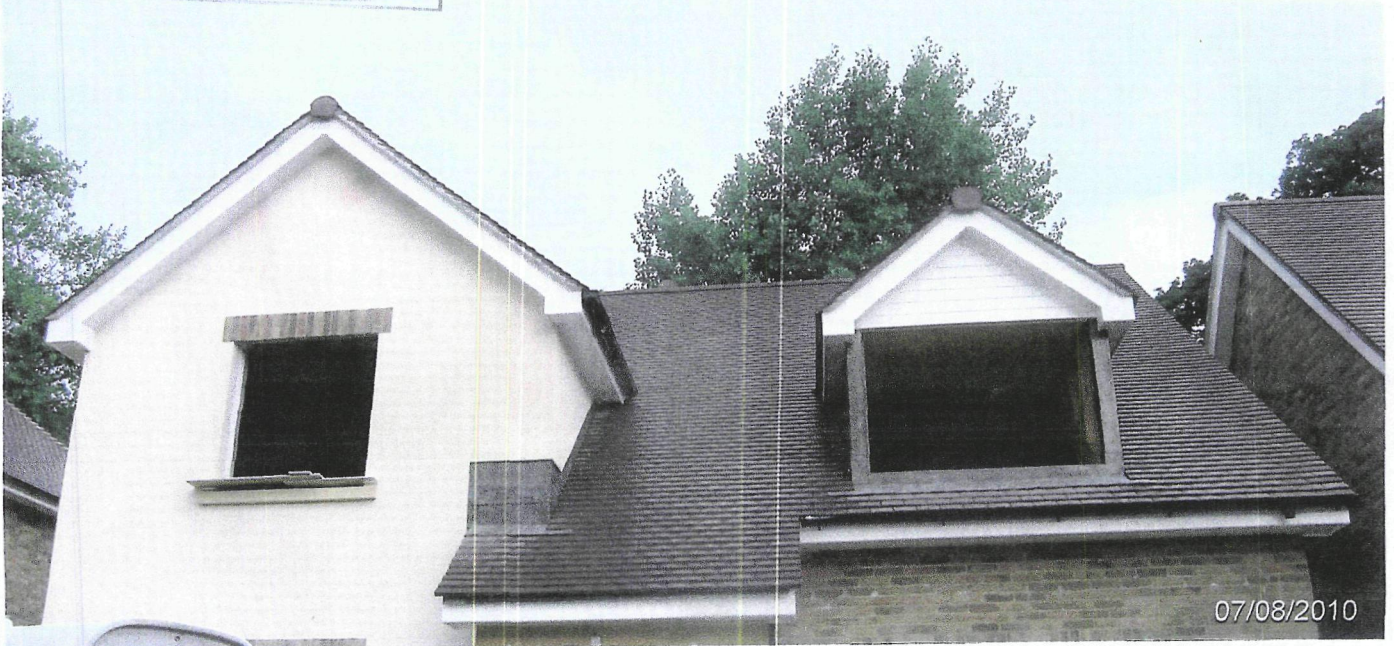

07/08/2010

Change 2 No dormer windows from flat roof details to pitched roofs
East elevation flat 9

Approved

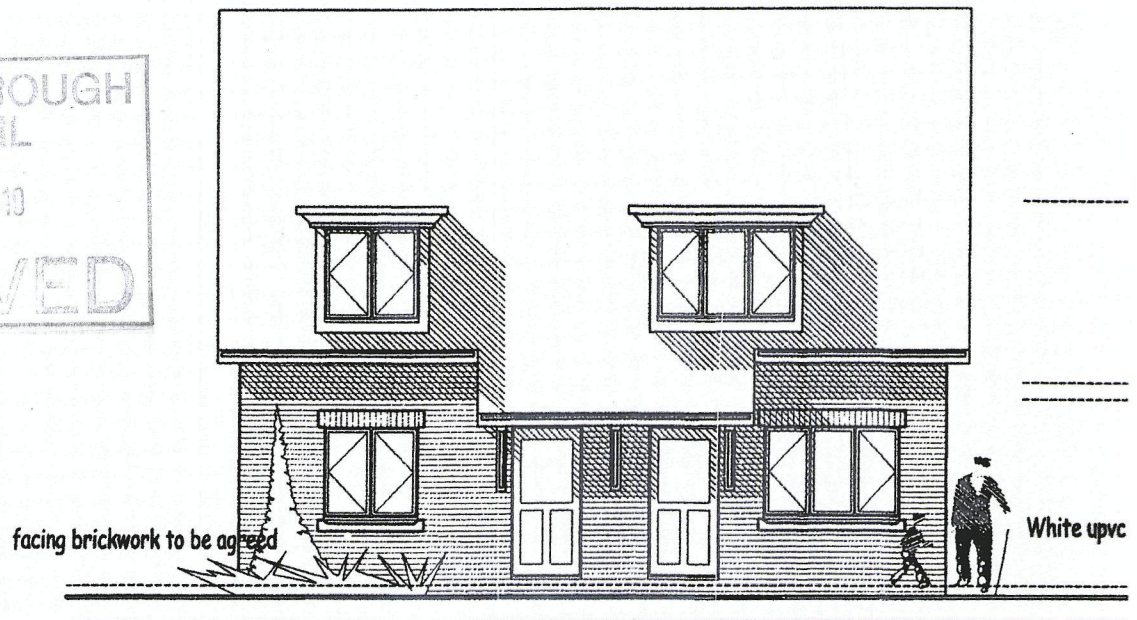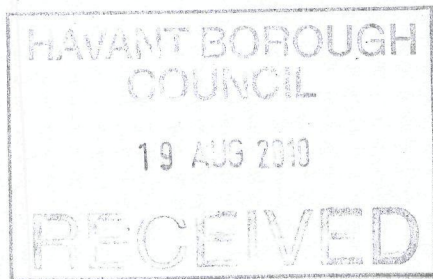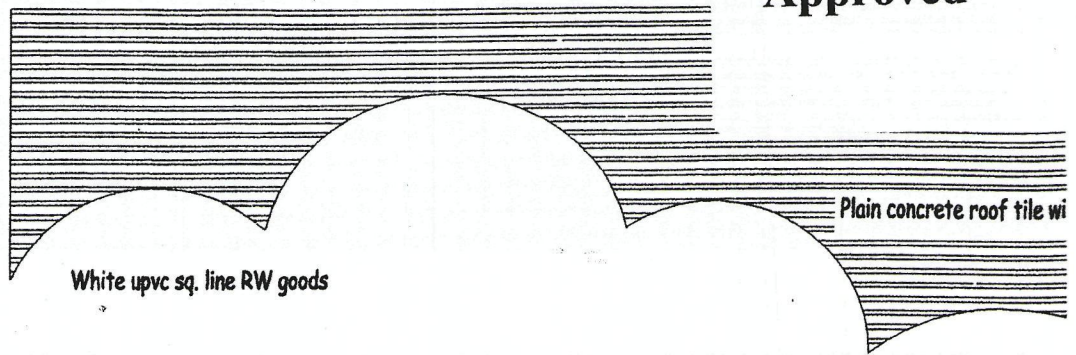


EAST Elevation

9 10


Proposed



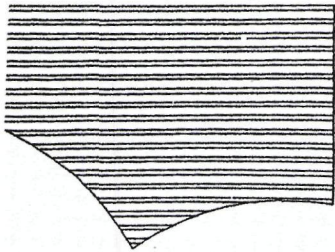


Change dormer window from flat roof detail to pitched roof
Delete 1 No dormer and replace by velux (obscure glass)
West elevation flat 9

Page 5 of 6
Approved

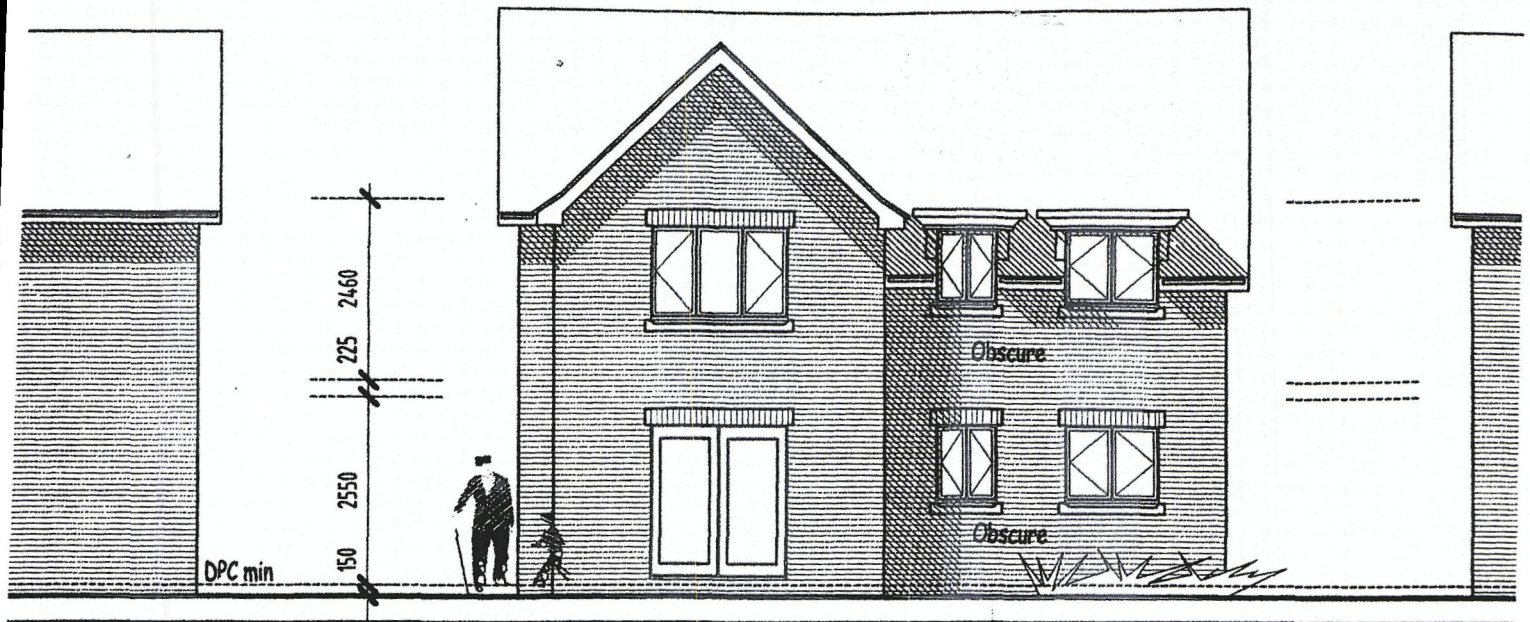

WEST Elevation *Flat 9*

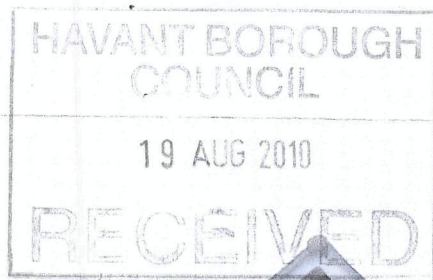


Proposed



be enhanced with vents wired to light switch and p
chance/hour with 15 minute overrun and an 10mm

**Change 2 No dormer windows from flat roof details to pitched roofs
North elevation flat 5**

Approved

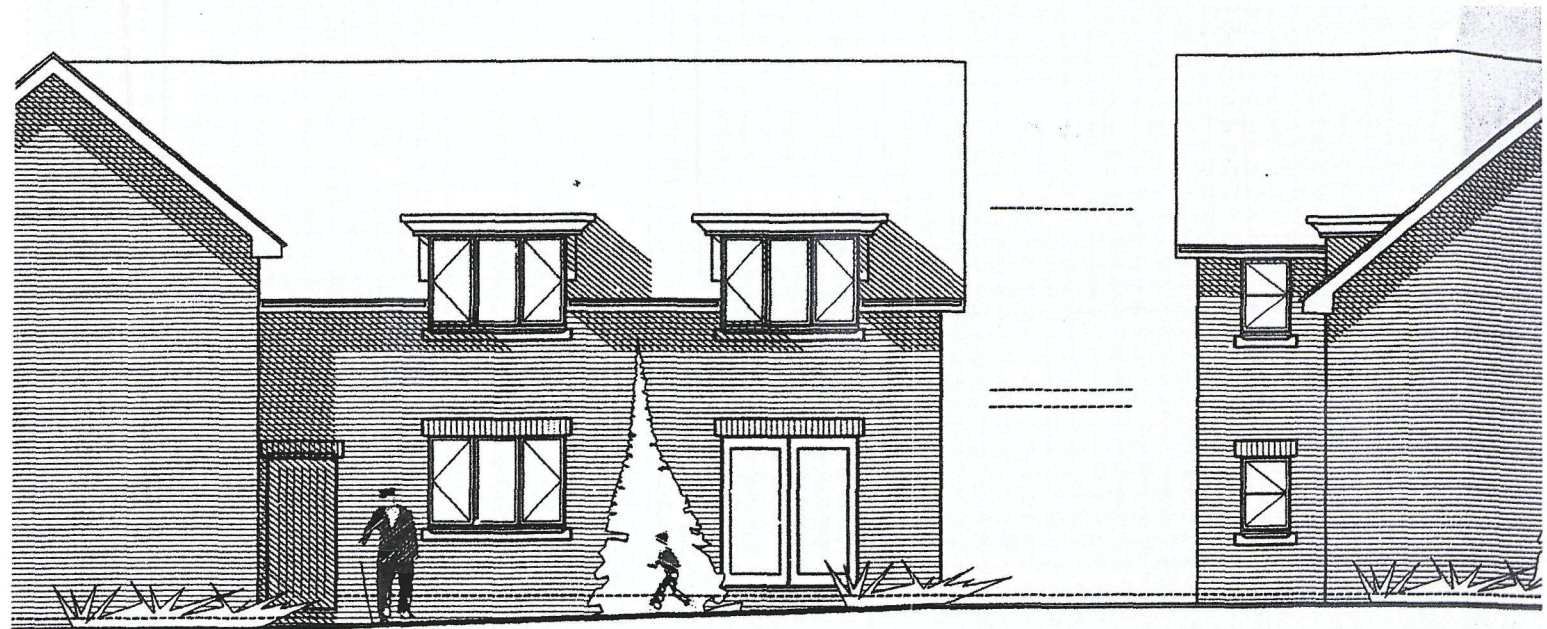

Elevation

NORTH ELEVATION FLAT 5

WEST FLO



Proposed



07/08/2010