

2 New Cut
Hayling Island
PO11 0NB


Mr & Mrs R Noble
02392 461824
Sheet 8 of 11

Scale 1:100

9 Aug 2011

REFUSE

Existing
drainage

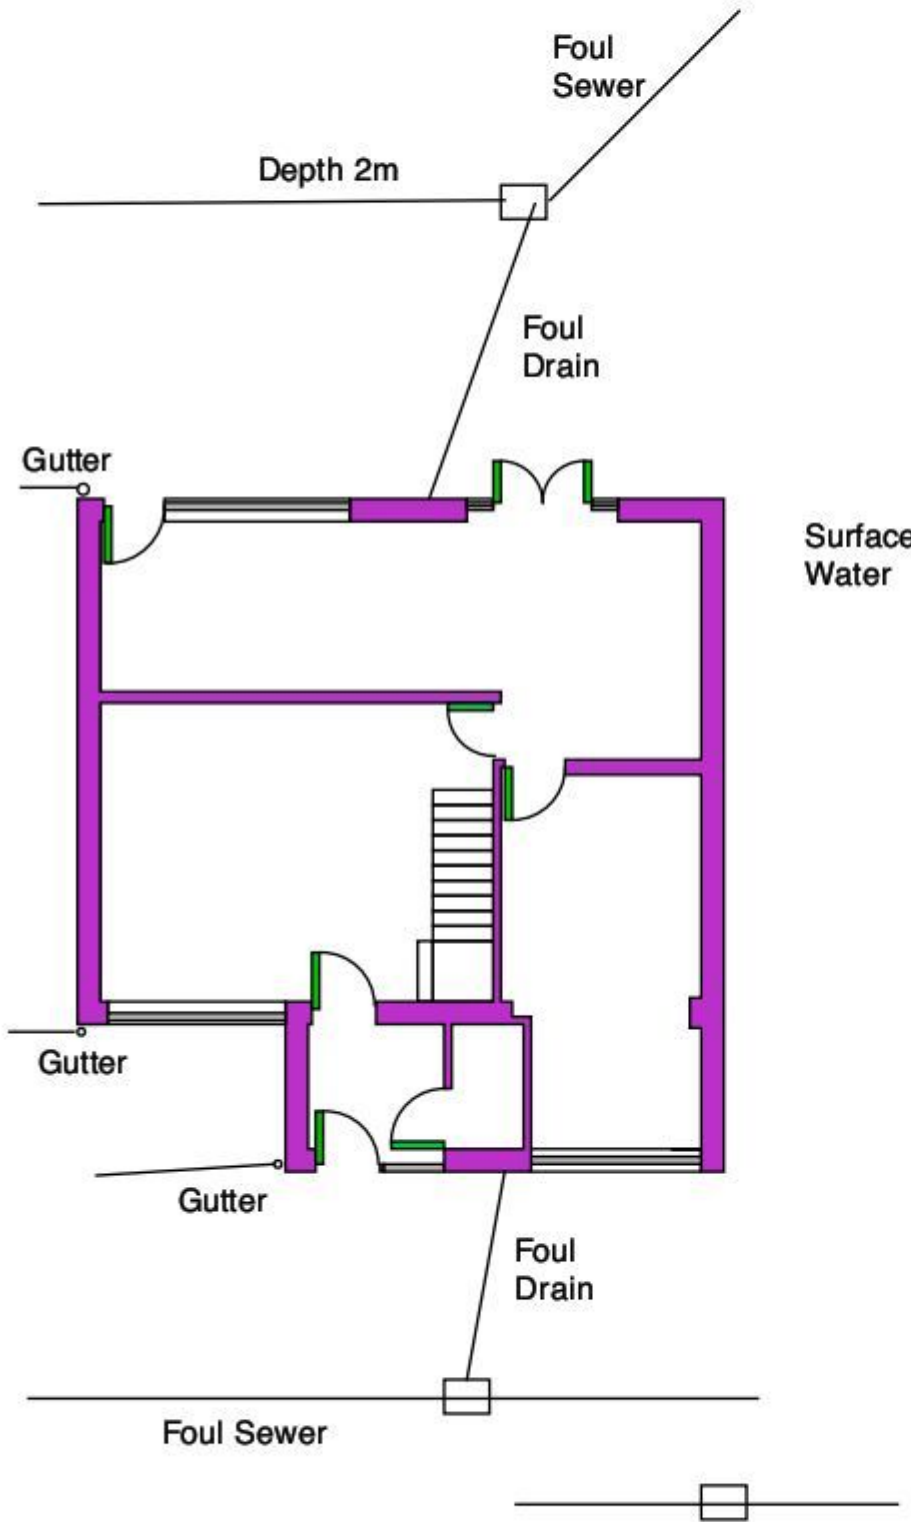


Surface
Water

Foul
Sewer

Southern Water
Sewer Plot OS
ref SU7103ES

Gutter
moved to
side of house
and
reuse of
existing
surface
water
drain

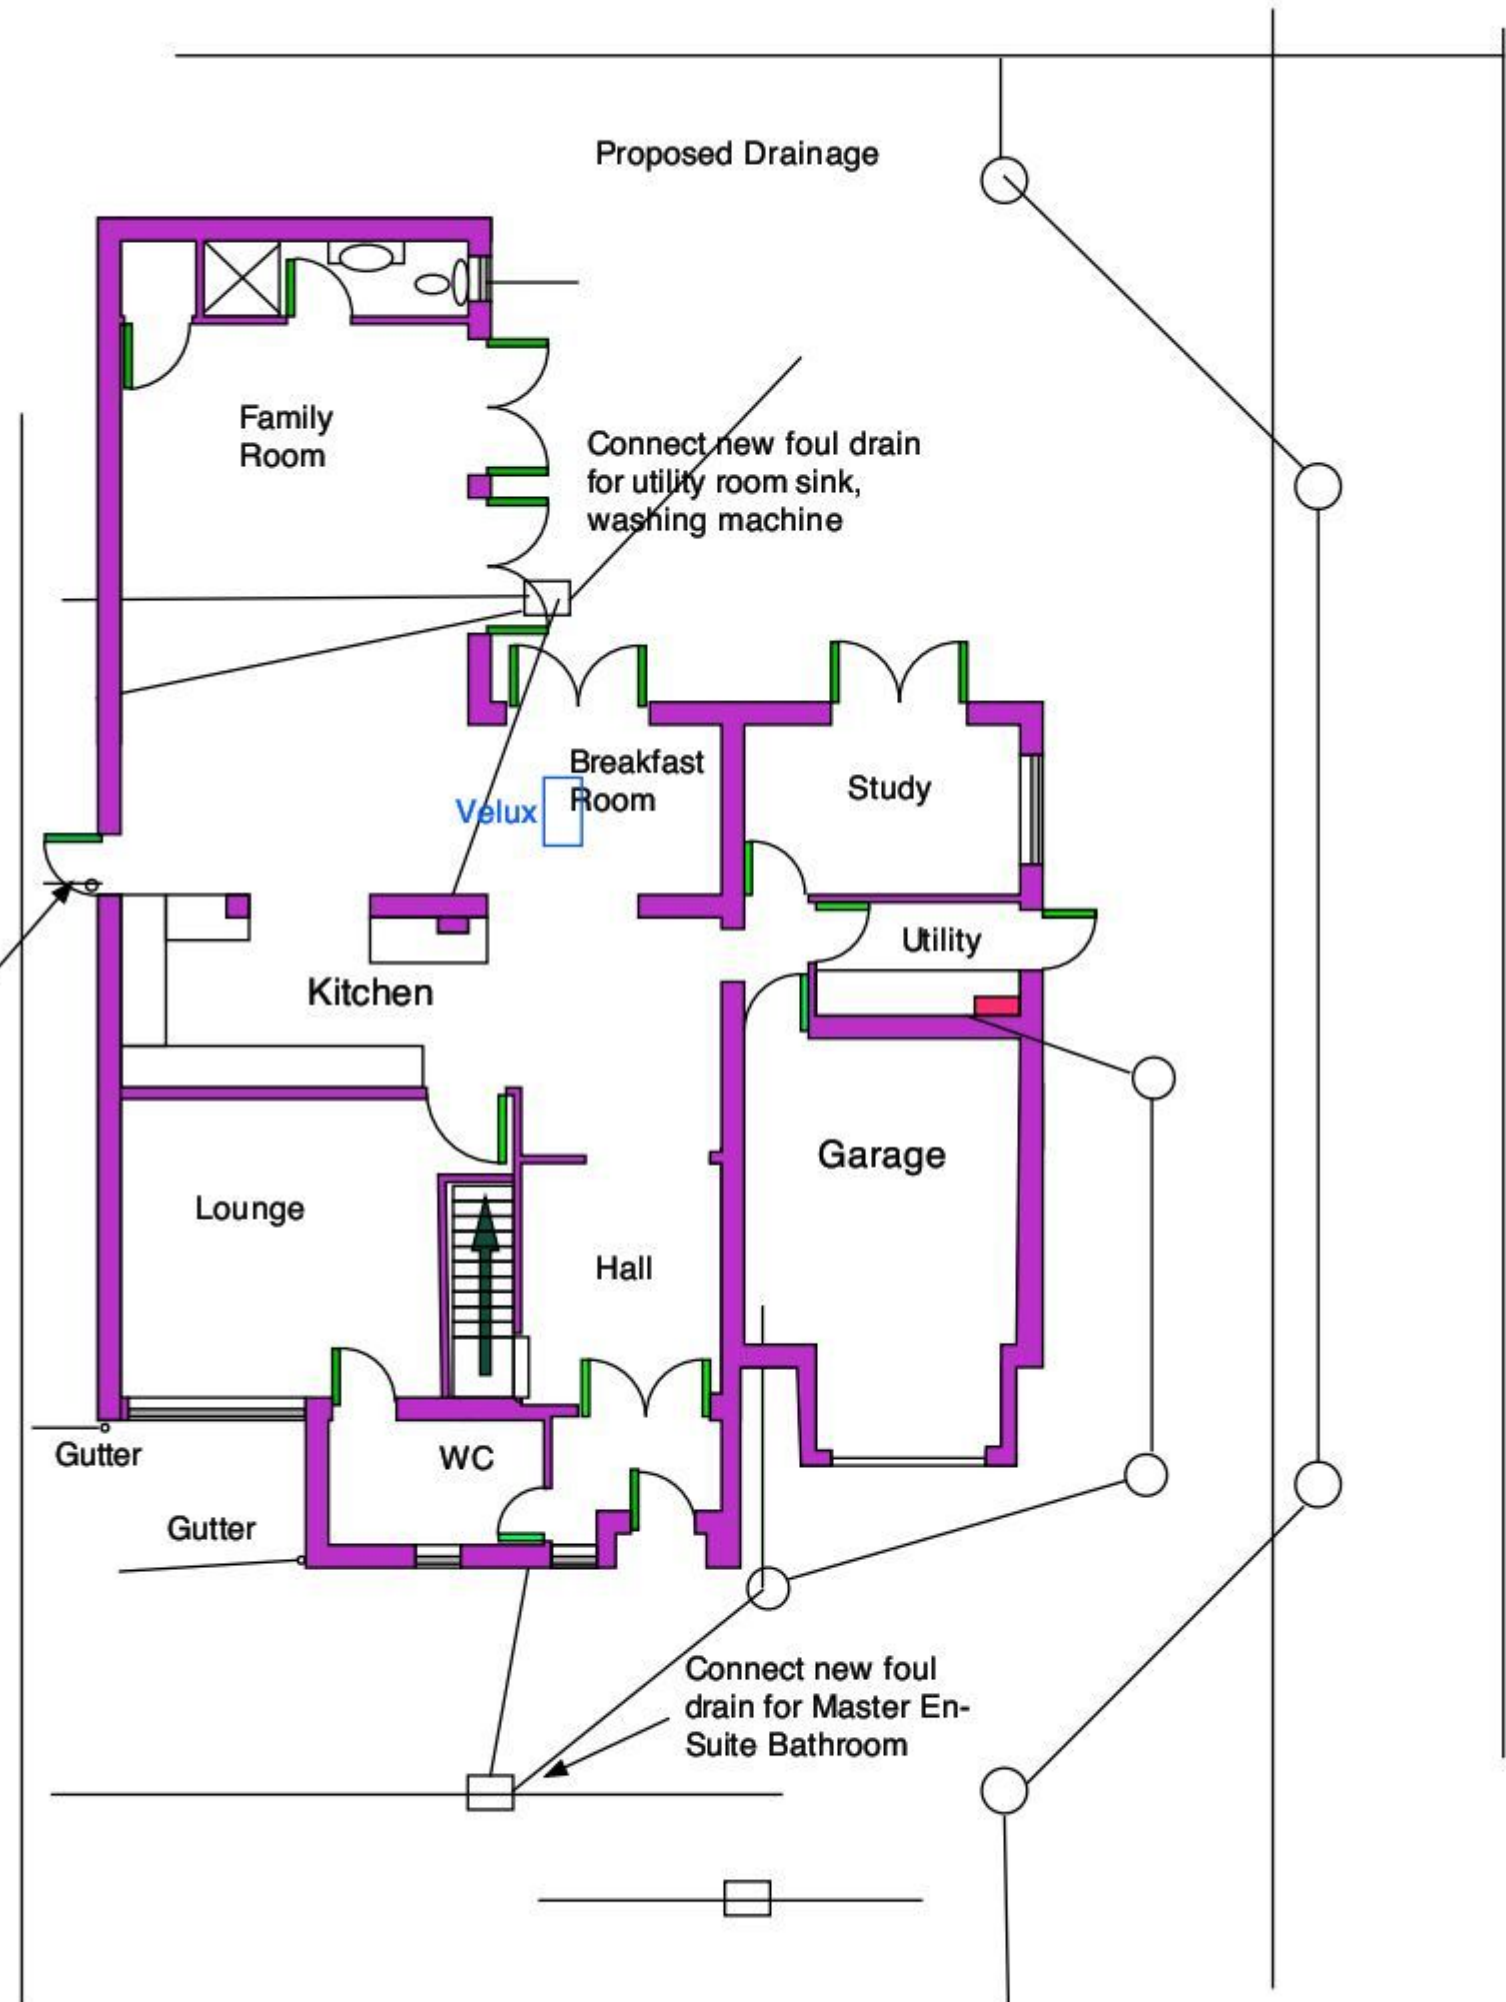

Proposed Drainage

Family
Room

Connect new foul drain
for utility room sink,
washing machine

Velux

Breakfast
Room

Study

Utility

Kitchen

Garage

Lounge

Hall

WC

Gutter

Gutter

Connect new foul
drain for Master En-
Suite Bathroom