DO NOT SCALE FROM THIS DRAWING FOR CONSTRUCTION PURPOSES

REVISIONS

| | Date | Description | By |
|---|---|---|---|
| | | | |

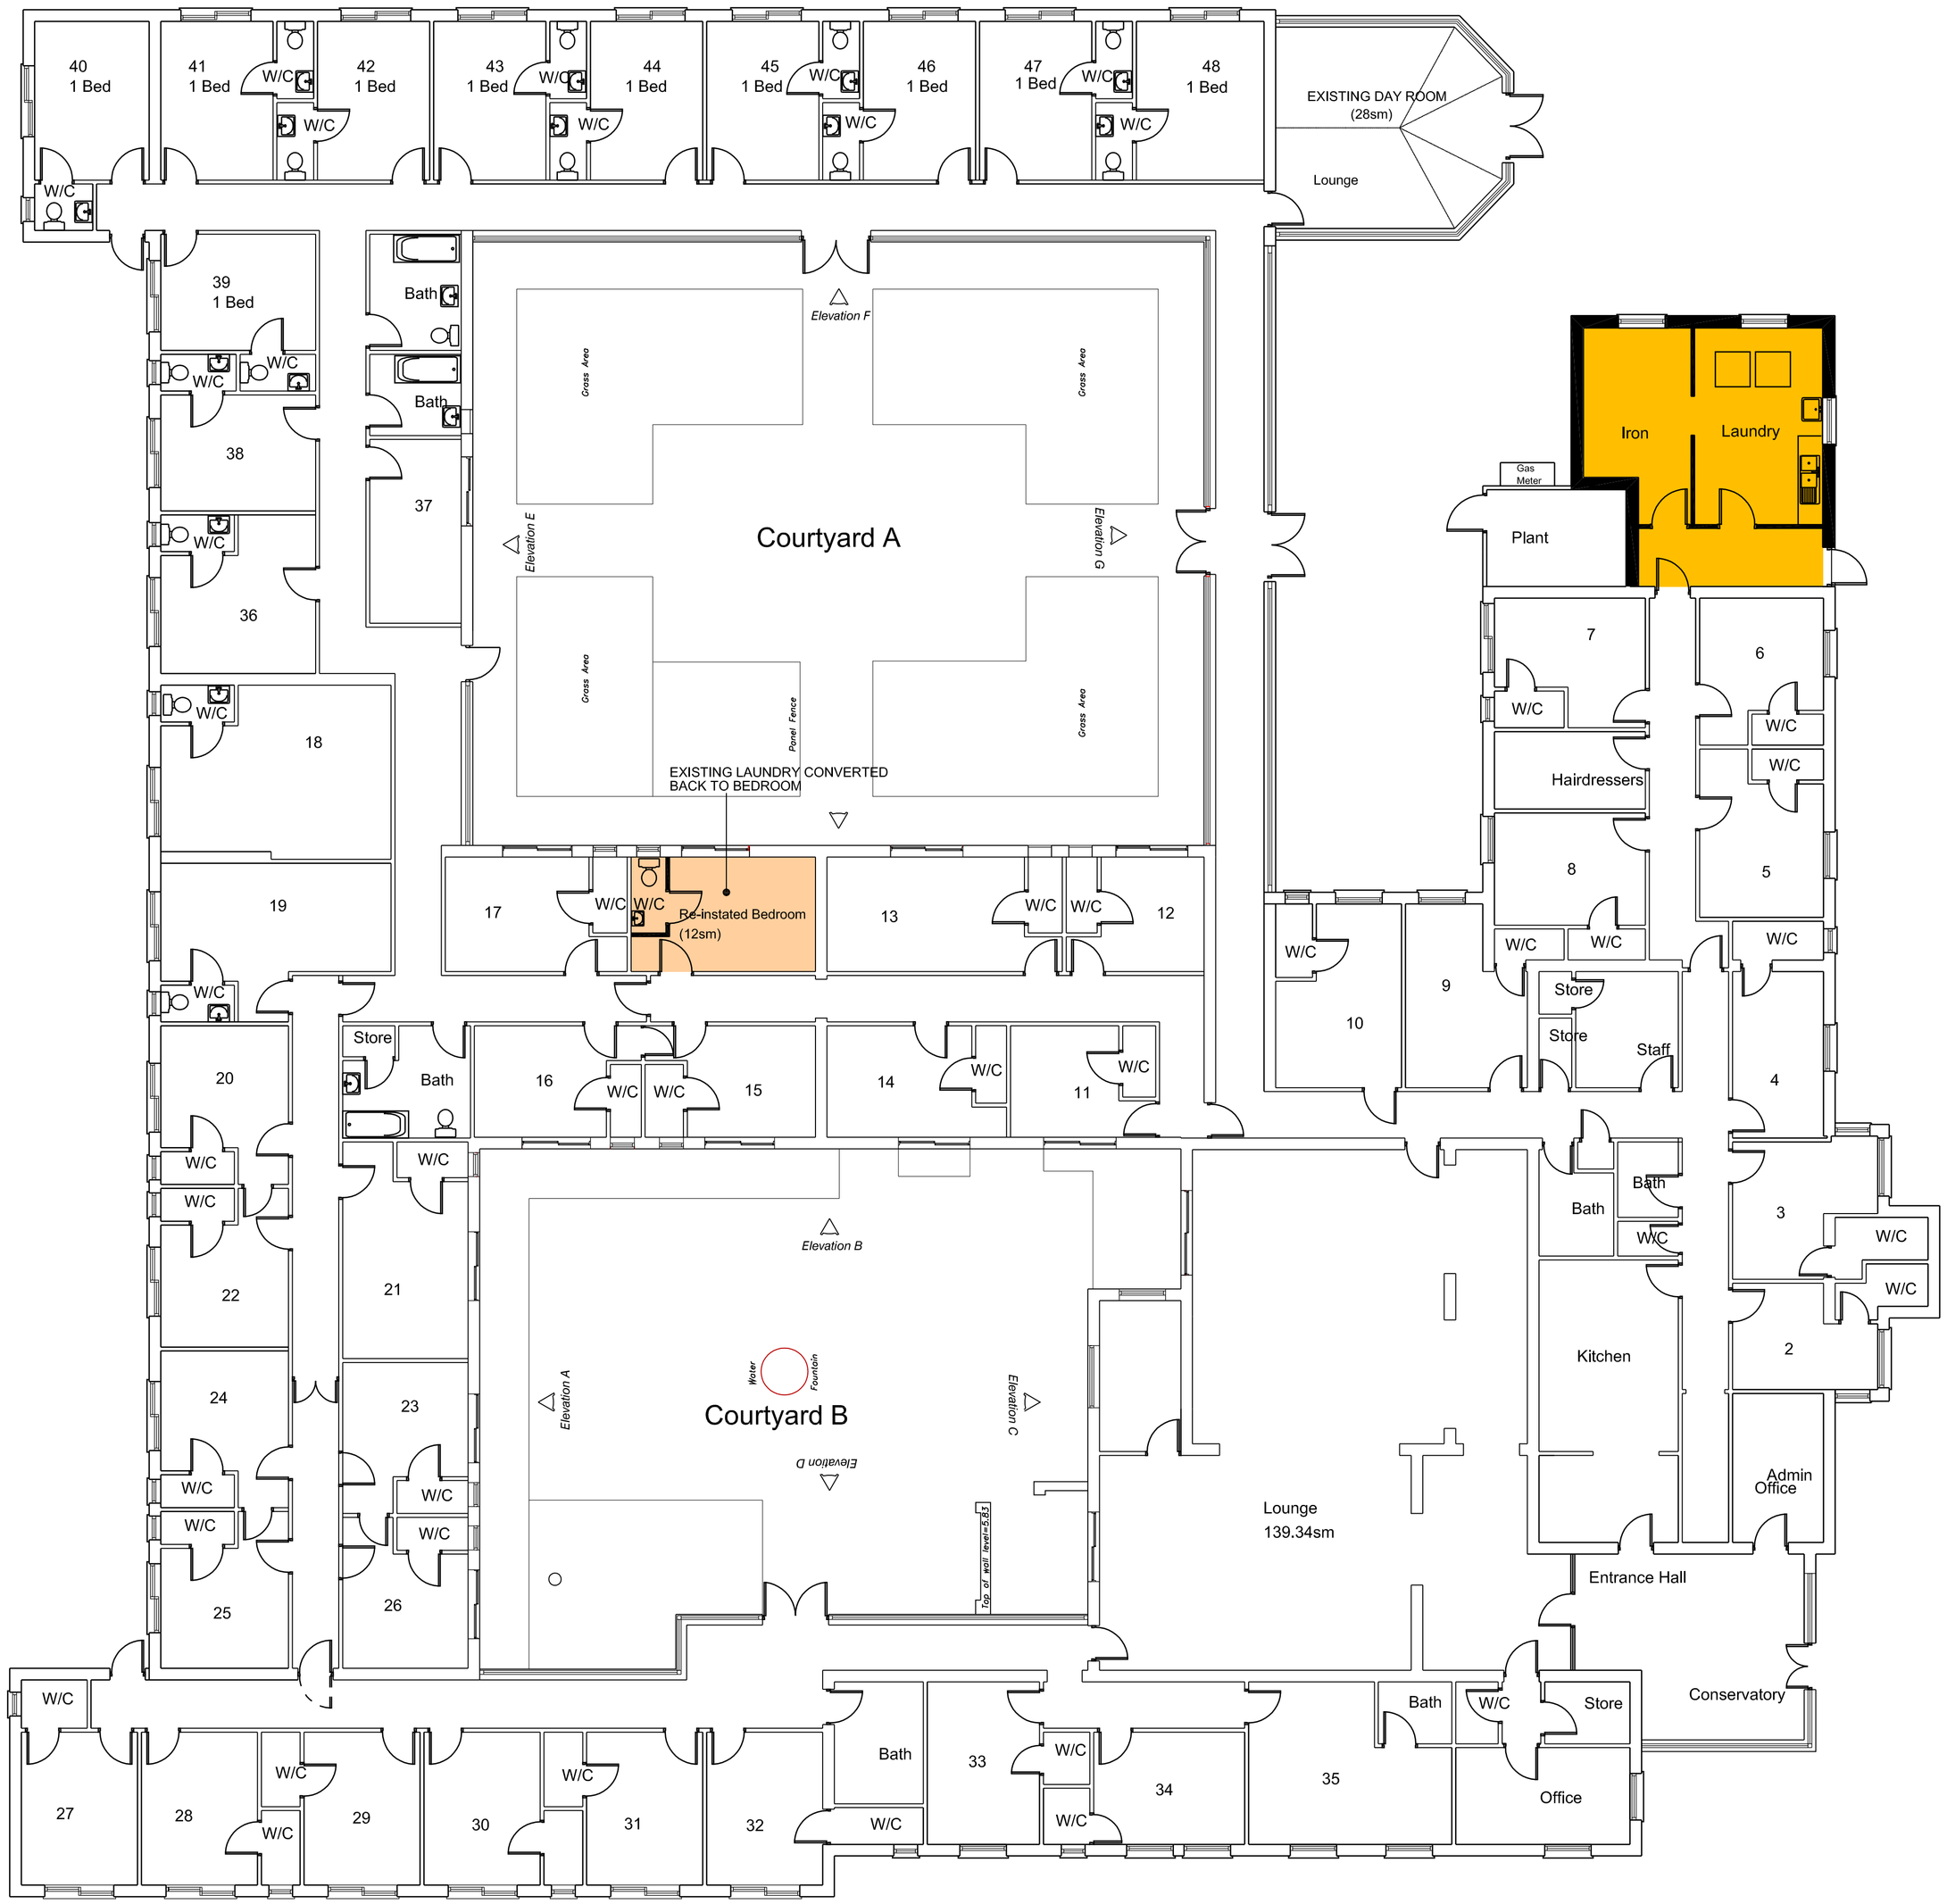


KEY

- New walls
- New floor area
- Other internal alterations

N

Scale 1:100

0 1 2 3 4 5 (metres) 10


Gelder and Kitchen LLP
CONSTRUCTION CONSULTANTS

HULL OFFICE Malster House, 160 High Street, Hull, HU1 1NL
T 01482 324114 F 01482 227003 hull@gelderandkitchen.co.uk

RICHMOND OFFICE Suite 1, Rosner Studios, Market Place, Richmond, DL10 4QG
T 01748 850580 F 01748 850569 richmond@gelderandkitchen.co.uk

www.gelderandkitchen.co.uk


Client

BARCHESTER Celebrating life

Job Title

Wimborne House
Hayling Island
Replacement Laundry

| Scale @ A1 | Date | Drawn by | Checked |
|---|---|---|---|
| 1:100 | 03/11/11 | RSW | |

Dwg. title

Proposed Floor Plan

| Job No. | Dwg. no. | Rev. |
|---|---|---|
| 11/299 | (D)101 | |