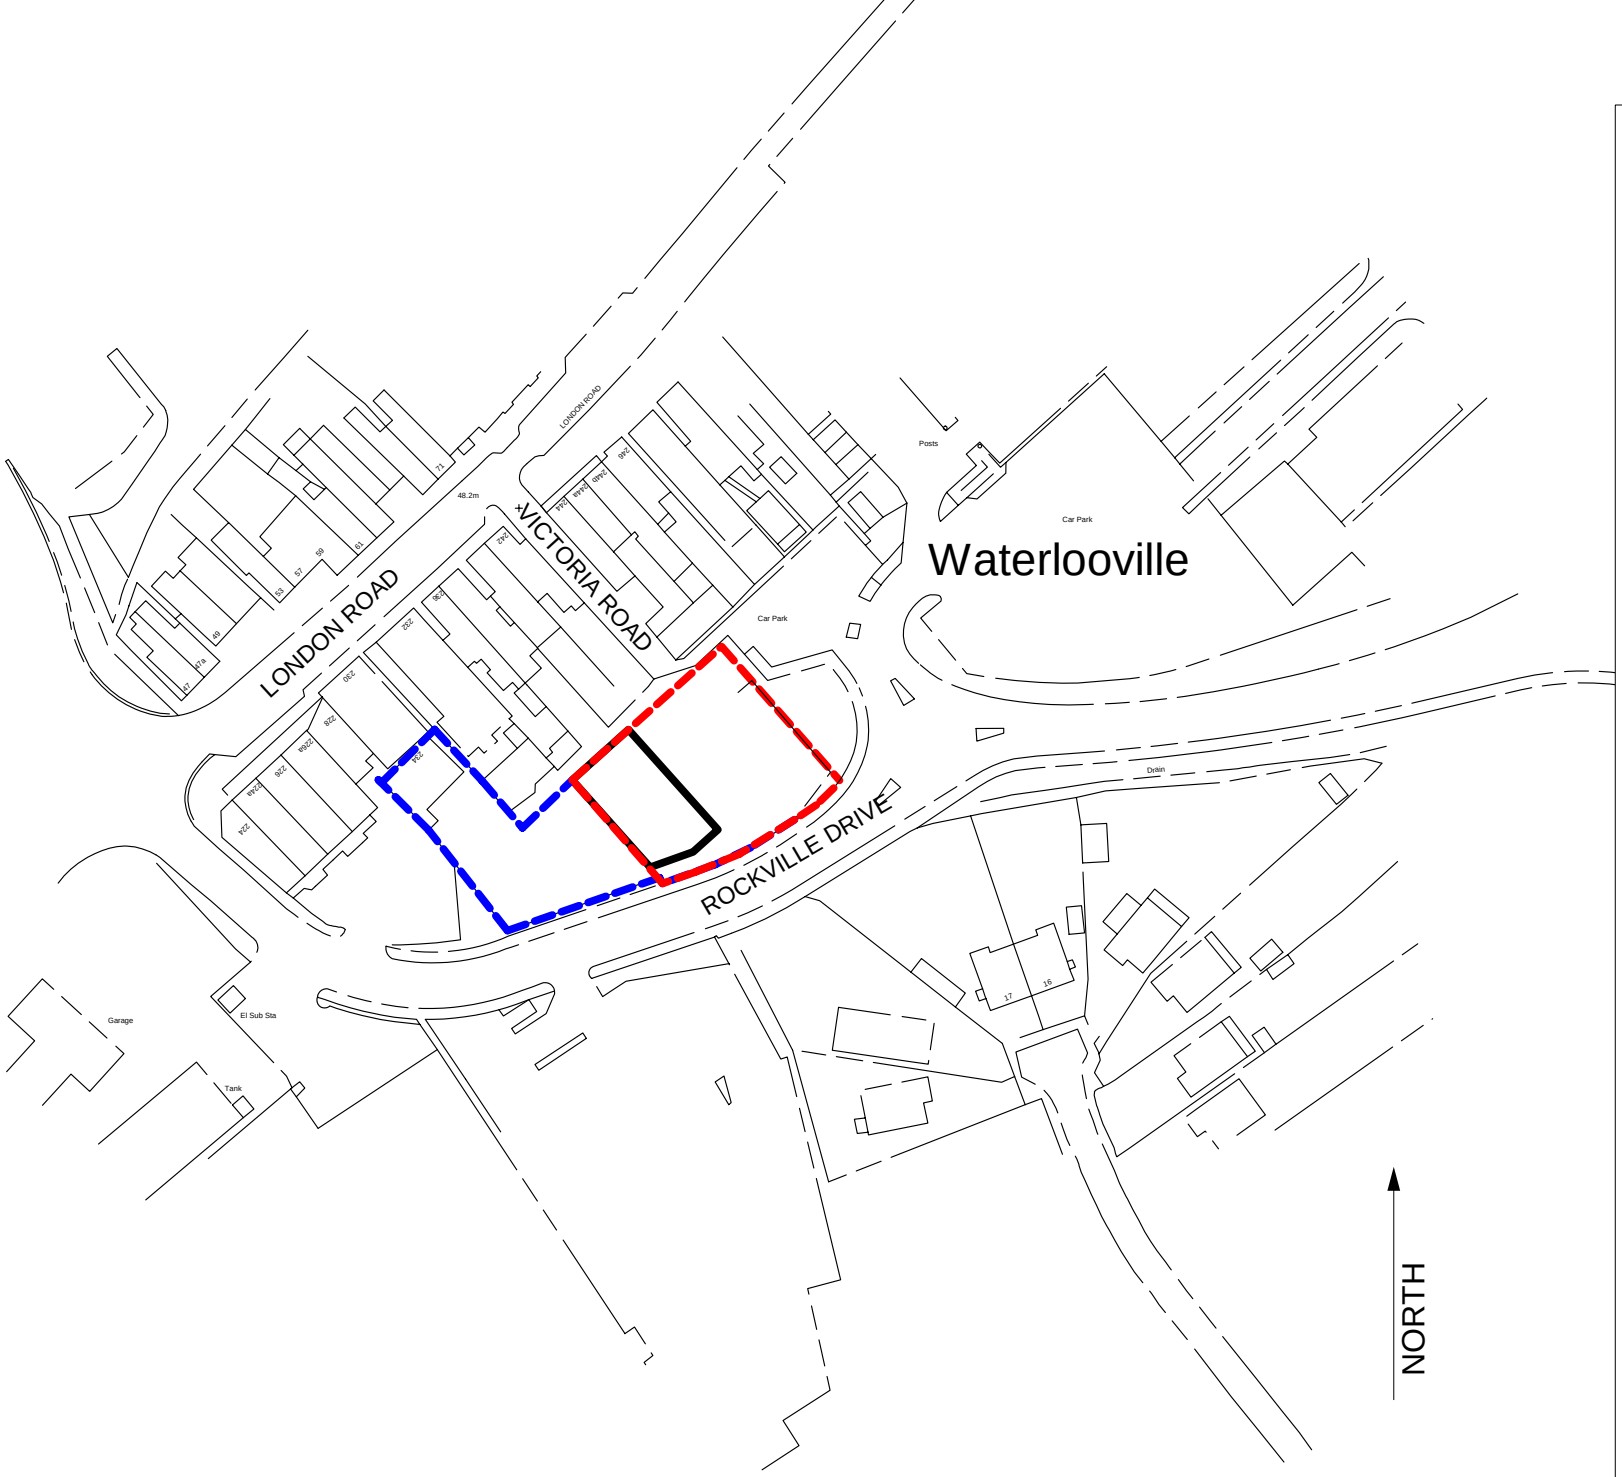

Car valeting arrangements for industrial unit at

Victoria Road
Waterlooville
Hampshire

Drawing

Location plan as proposed
scale at A4 1:1250

Drawing number 121.21.02
revision b

Pearce Architects
15 Taswell road
Southsea
Hampshire
PO5 2RG

t. 02392 819146
e. mail@pearcearchitects.com