
REFUSE

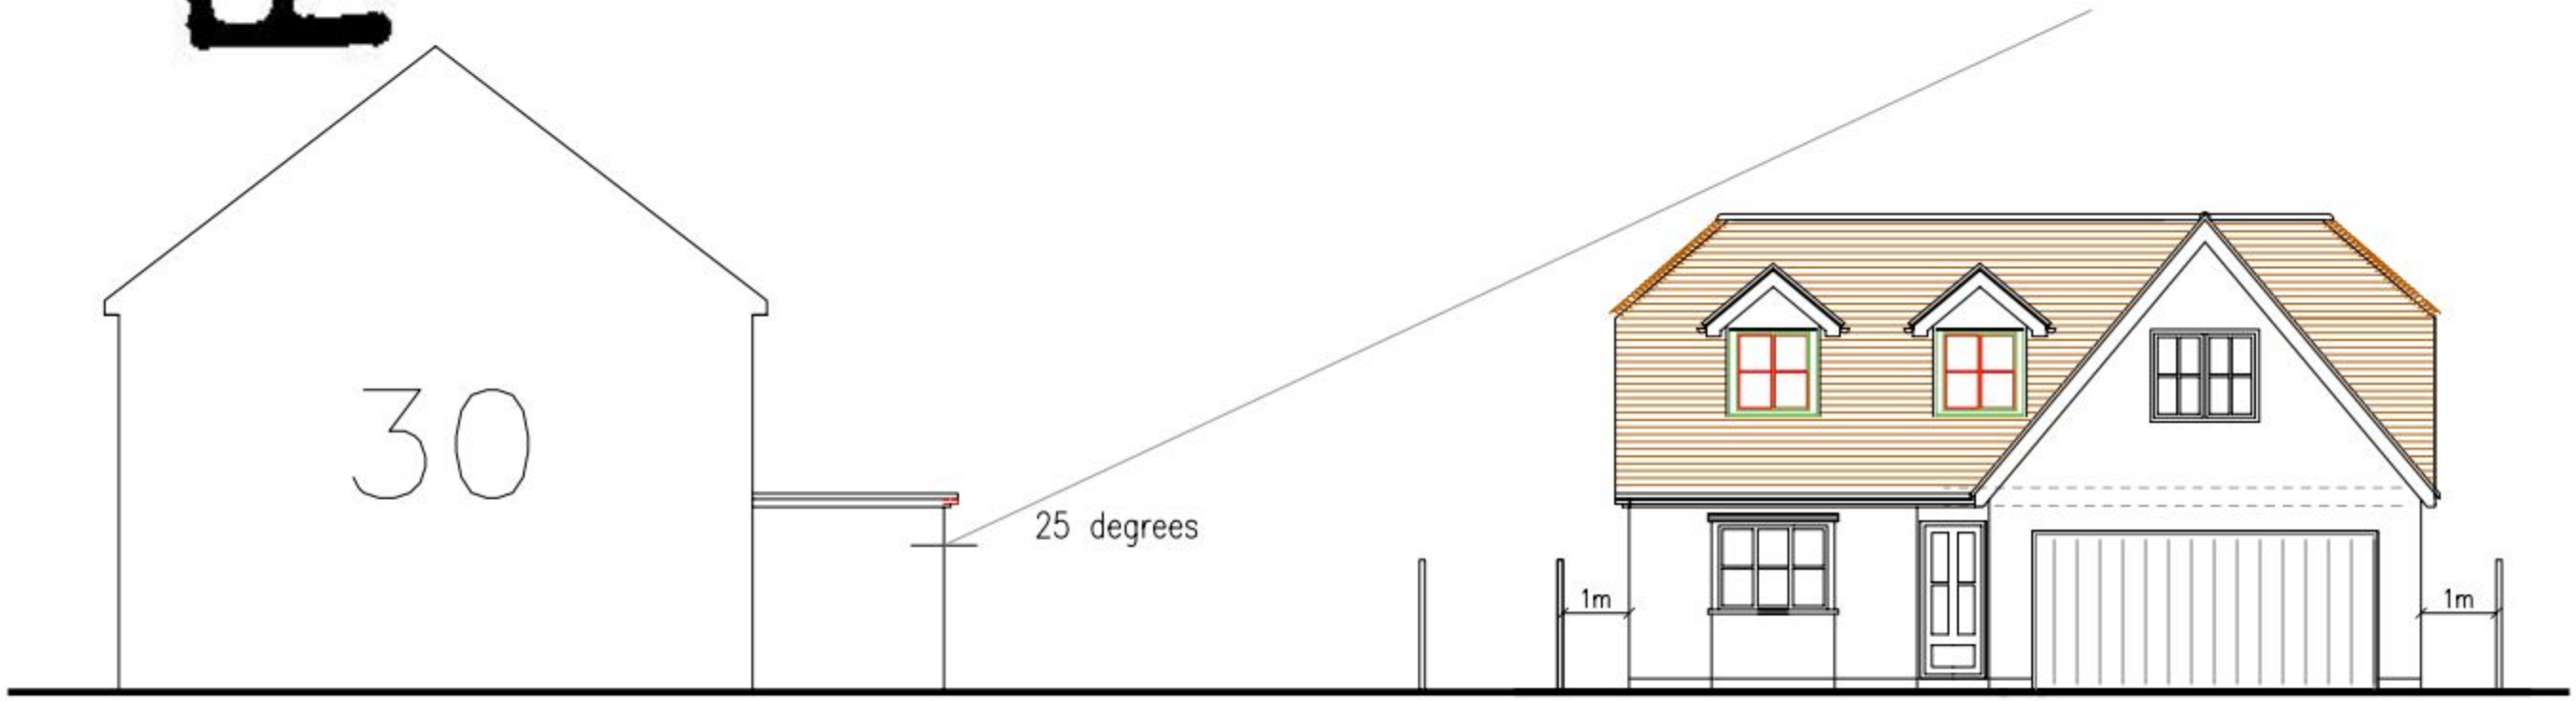

Front (South)

Front (South)

Client
Powell Homes Ltd

Project
Proposed Chalet Bungalow
St Johns Ambulance Site
Emsworth

Title
Relationship with neighbours

PROJECT	DRAWING
OTH/5/10	09A

scale	date	drawn
1:100 @ A3	14.09.10	SJ

STEPHEN JUPP
CHARTERED
TOWN
PLANNER

348 Chichester Road
Bognor Regis. PO21 5BX
t: 01243 822113
m: 07777 618886
e: steve@planning-solutions.co.uk