

AMENDED WINDOW DETAIL PLAN

PERMIT


RCV'D - 22-7-10

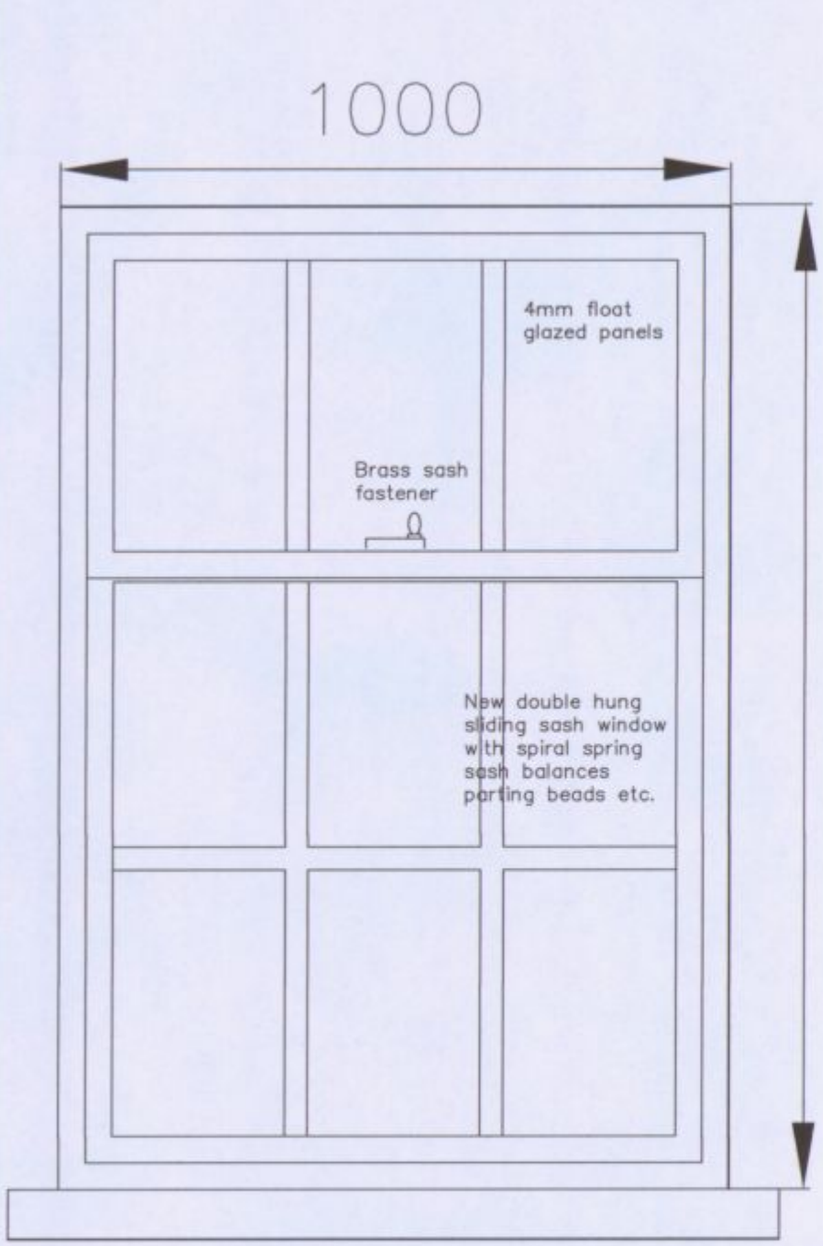

ELEVATION

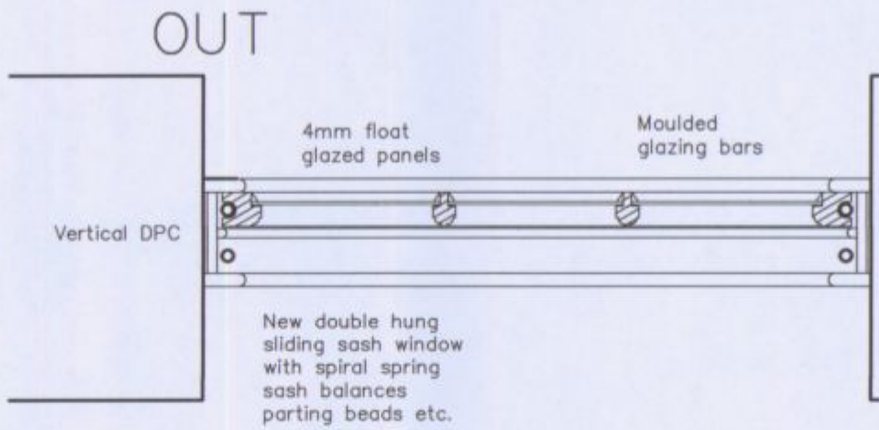

PLAN

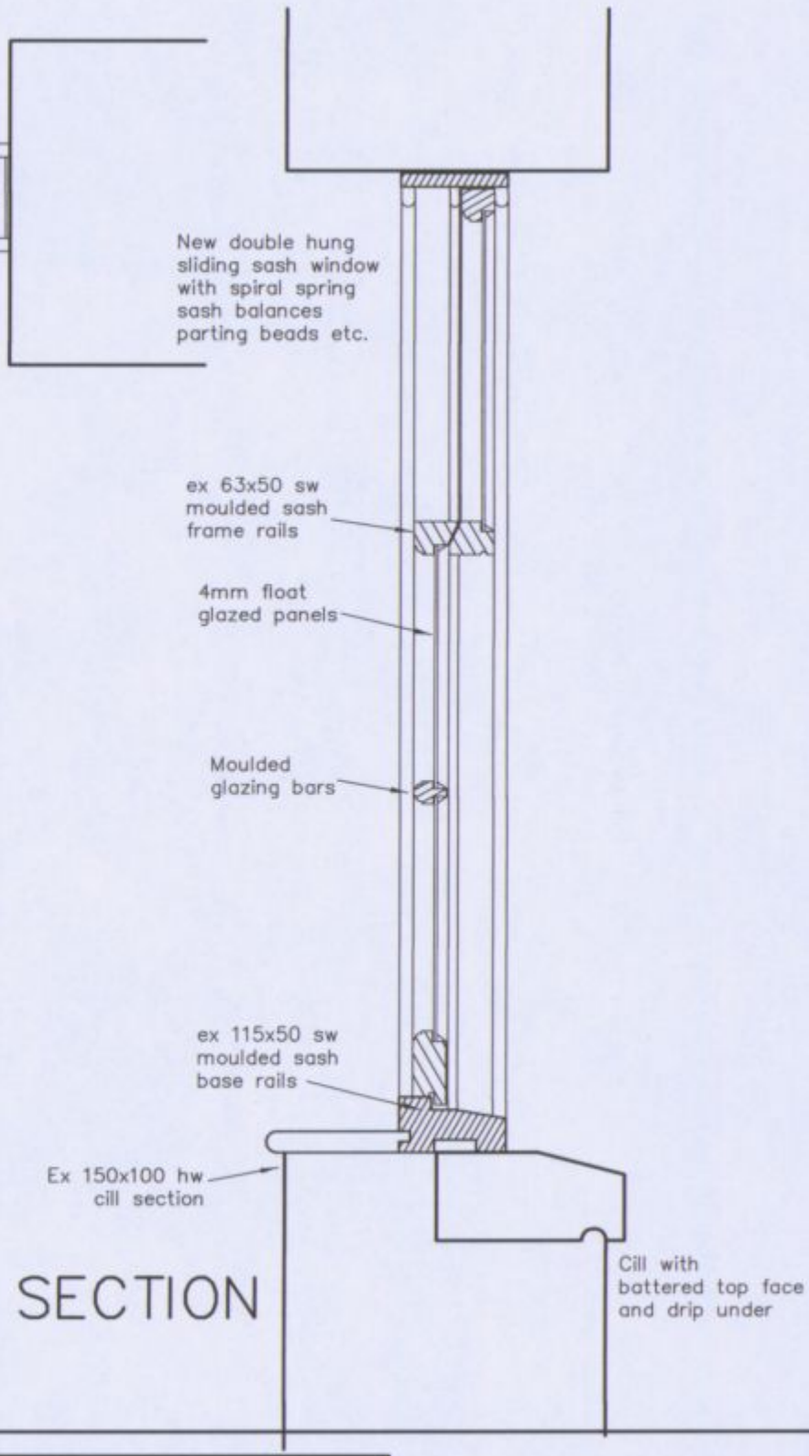

SECTION

47 & 49 Norfolk Crescent
Hayling Island
Replacement Window

Scale 1:10
Drawn MHC/ALB
Date 14/05/10

Revisions

A. Detail changes. 20/07/10
B.

Martin Critchley
Consultants Ltd.
First Floor, 7 North Street
Havant, Hampshire, PO9 1PW
023 92 474 919
critchleyarchitect@hotmail.com

1019–601 A