

PERMIT

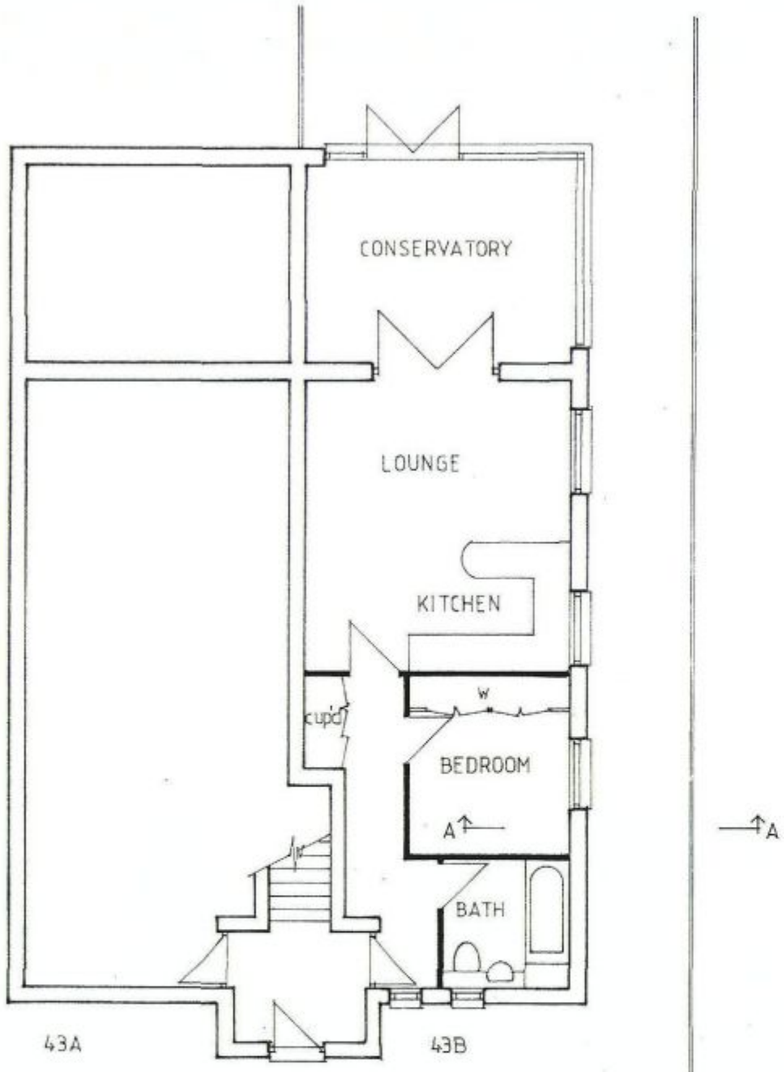

EXISTING GROUND FLOOR PLAN

A

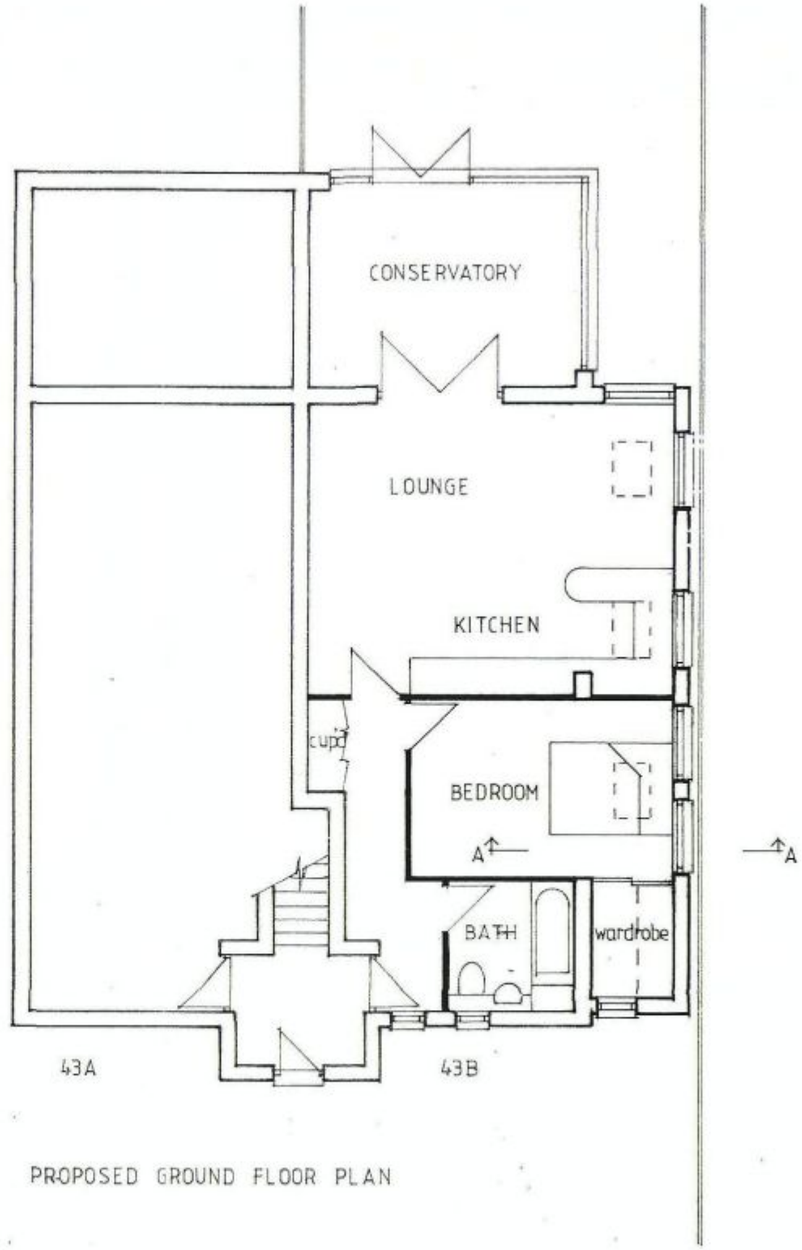

PROPOSED GROUND FLOOR PLAN

A

0m 1m 2m 3m 4m

Original paper size A3

22 NOV 2013

Project

PROPOSED EXTENSION OF GROUND FLOOR FLAT AT 43B LONGWOOD AVENUE, COWPLAIN.

Drawing Title

EXISTING AND PROPOSED FLOOR PLANS

Client

MRS PRIOR

NP DESIGNS

Architectural Consultants

WOODSIDE HOUSE, 10B LONGWOOD AVENUE
COWPLAIN
WATERLOOVILLE, HAMPSHIRE. PO8 8HX

TEL: 023 9226 8551; EMAIL: nigel@npdesigns.net

Scale 1:100

Dwg No P180 / 3 Rev