PERMIT

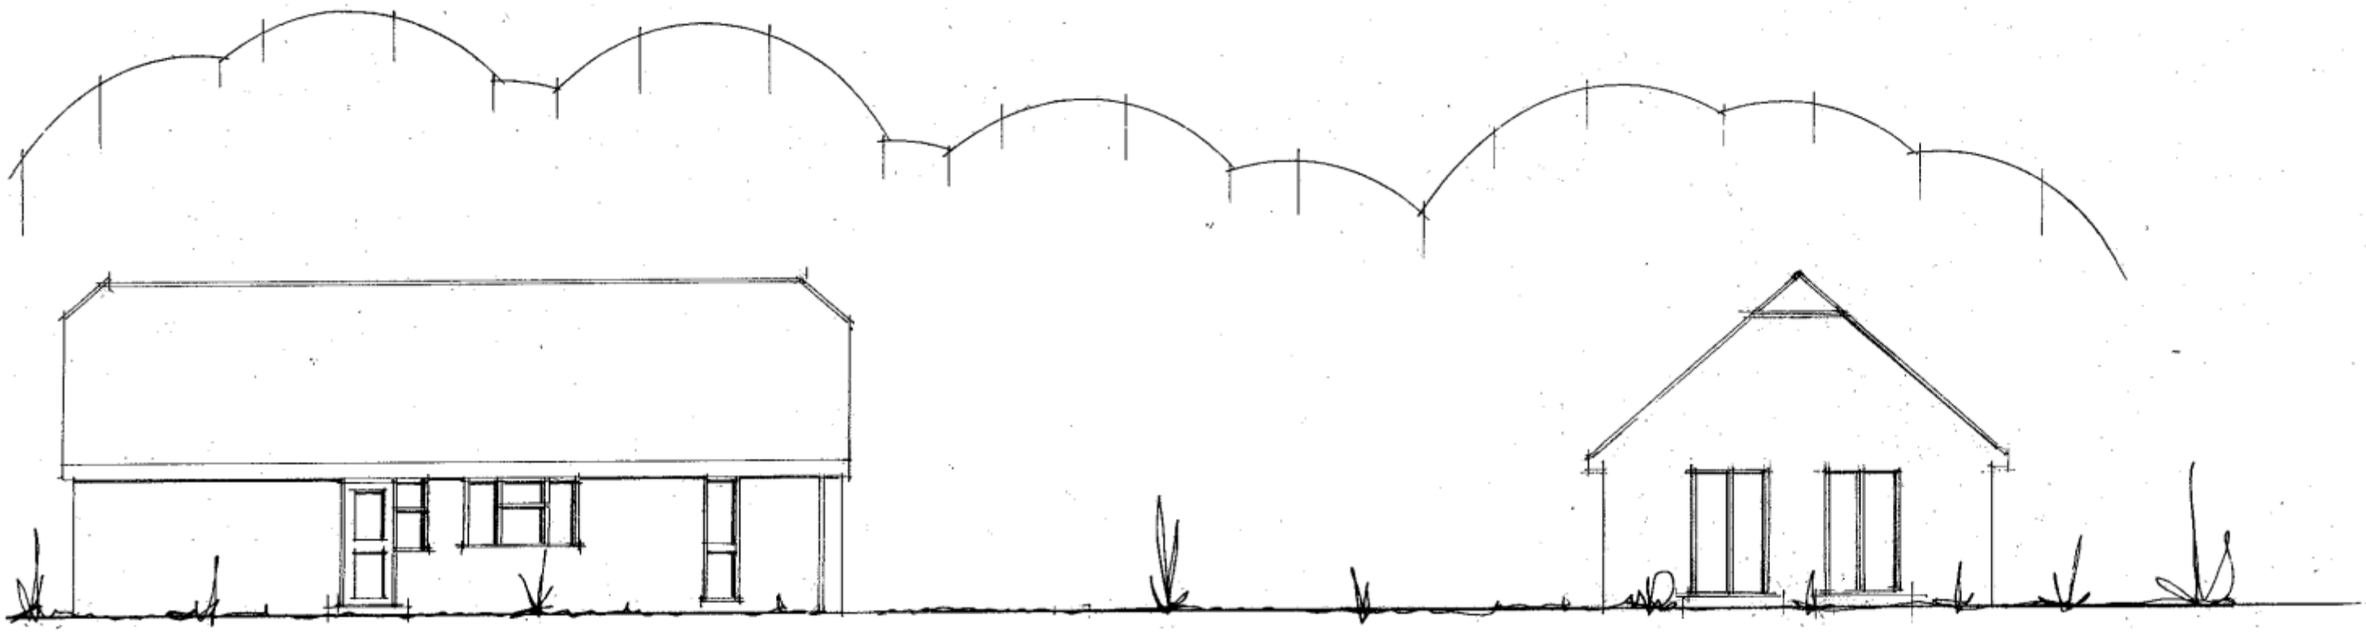

PROPOSED EXTENSION 87, ELM CLOSE ESTATE,
HAYLING ISLAND, HANTS.
FOR MR C. ATKINS.

EXISTING

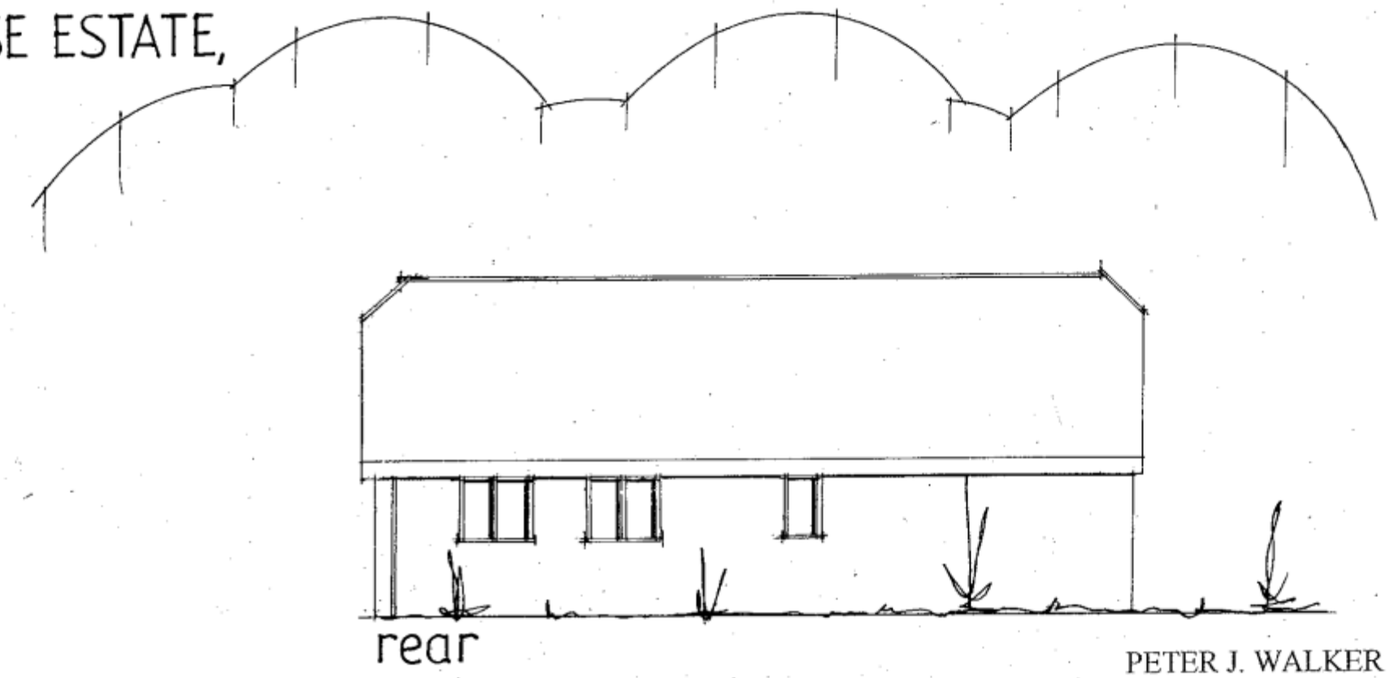

PETER J. WALKER MRICS
CHARTERED SURVEYOR
182 SEAFRONT, HAYLING ISLAND, HANTS
PO11 9 AN

TEL. 02392 467571

date sept 10 revised roof
scale 1·100