




Proposed Side Elevation - North

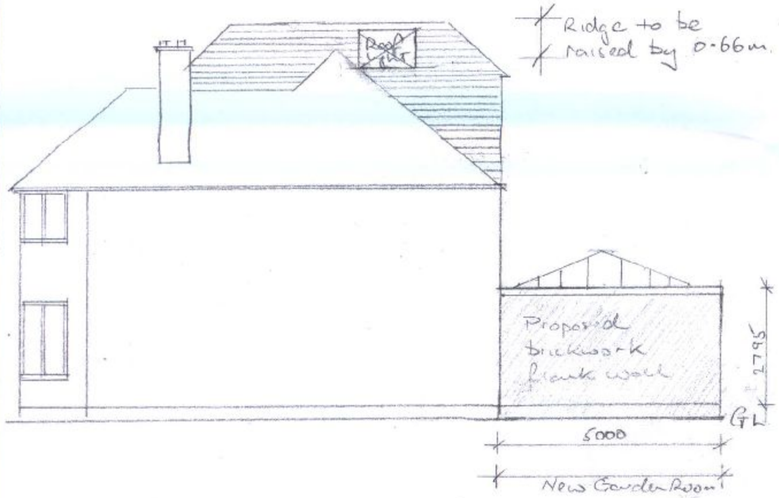

Proposed Side Elevation - South

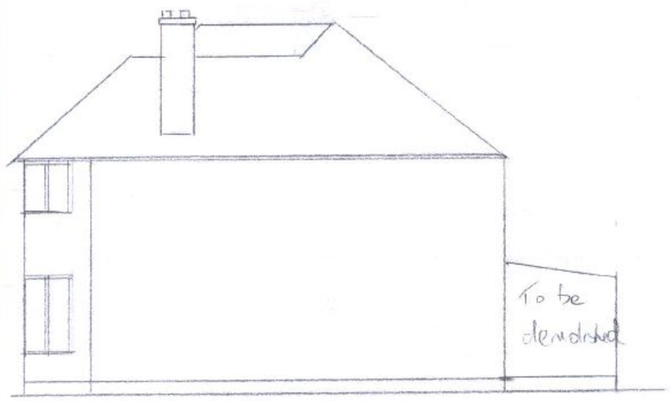

Existing Side Elevation - North

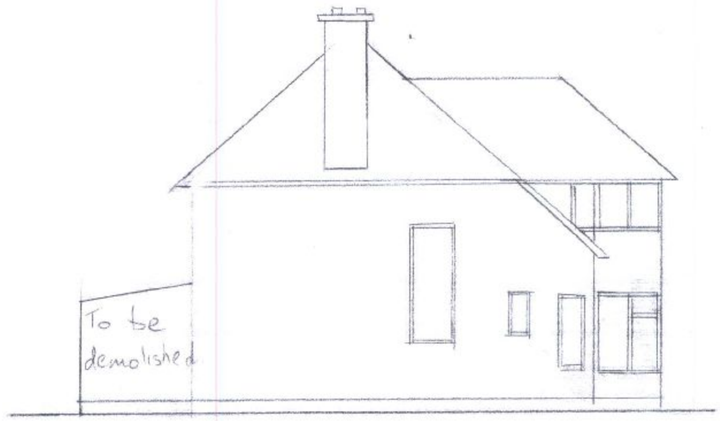

Existing Side Elevation - South

0 1 2 3 4 5 6 7

Scale bar 1:100

Dimensions in Metres

HAVANT BOROUGH COUNCIL
08 JUN 2010
RECEIVED

Note:
All dimensions must be checked on site and not scaled from this drawing.

Area hatching denotes new roof surfaces

Area hatching denotes new brick work

PERMIT

A		
	Date	Revision

© copyright

HAVANT BOROUGH COUNCIL
25 MAY 2010
RECEIVED

Client
71 LONDON ROAD
WATERLOOVILLE
PO7 5AQ

Job Title
LOFT CONVERSION AND GARDEN ROOM EXTENSION

Drawing Title
EXISTING & PROPOSED SIDE ELEVATIONS TO North & South.

Scale 1:100

Date MAY 2010 | Drawn by NH ©

Rev C

Drg. No.	Rev.
71LON/0005	Orig

Repropoint 2577

ARCHITECTURAL 420 x 594mm A2.