
PERMIT

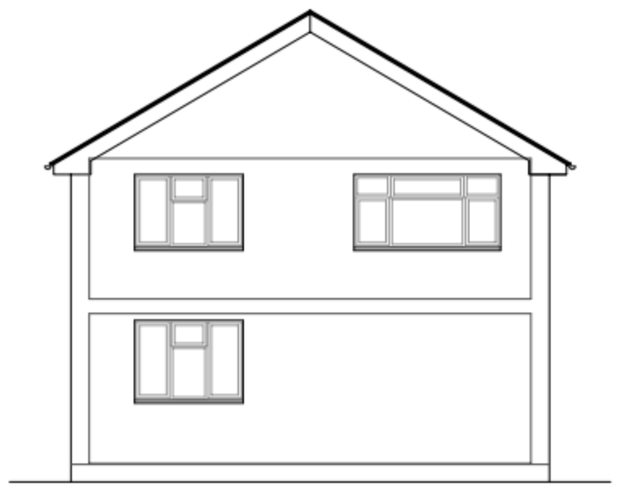


Rear Elevation (north)



Side Elevation (west)




Front Elevation (south)

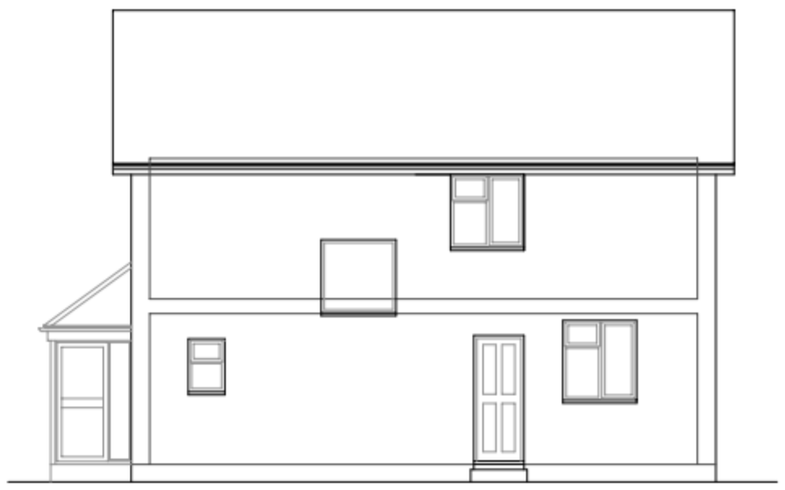


Side Elevation (east)


Existing Elevations (1:100)

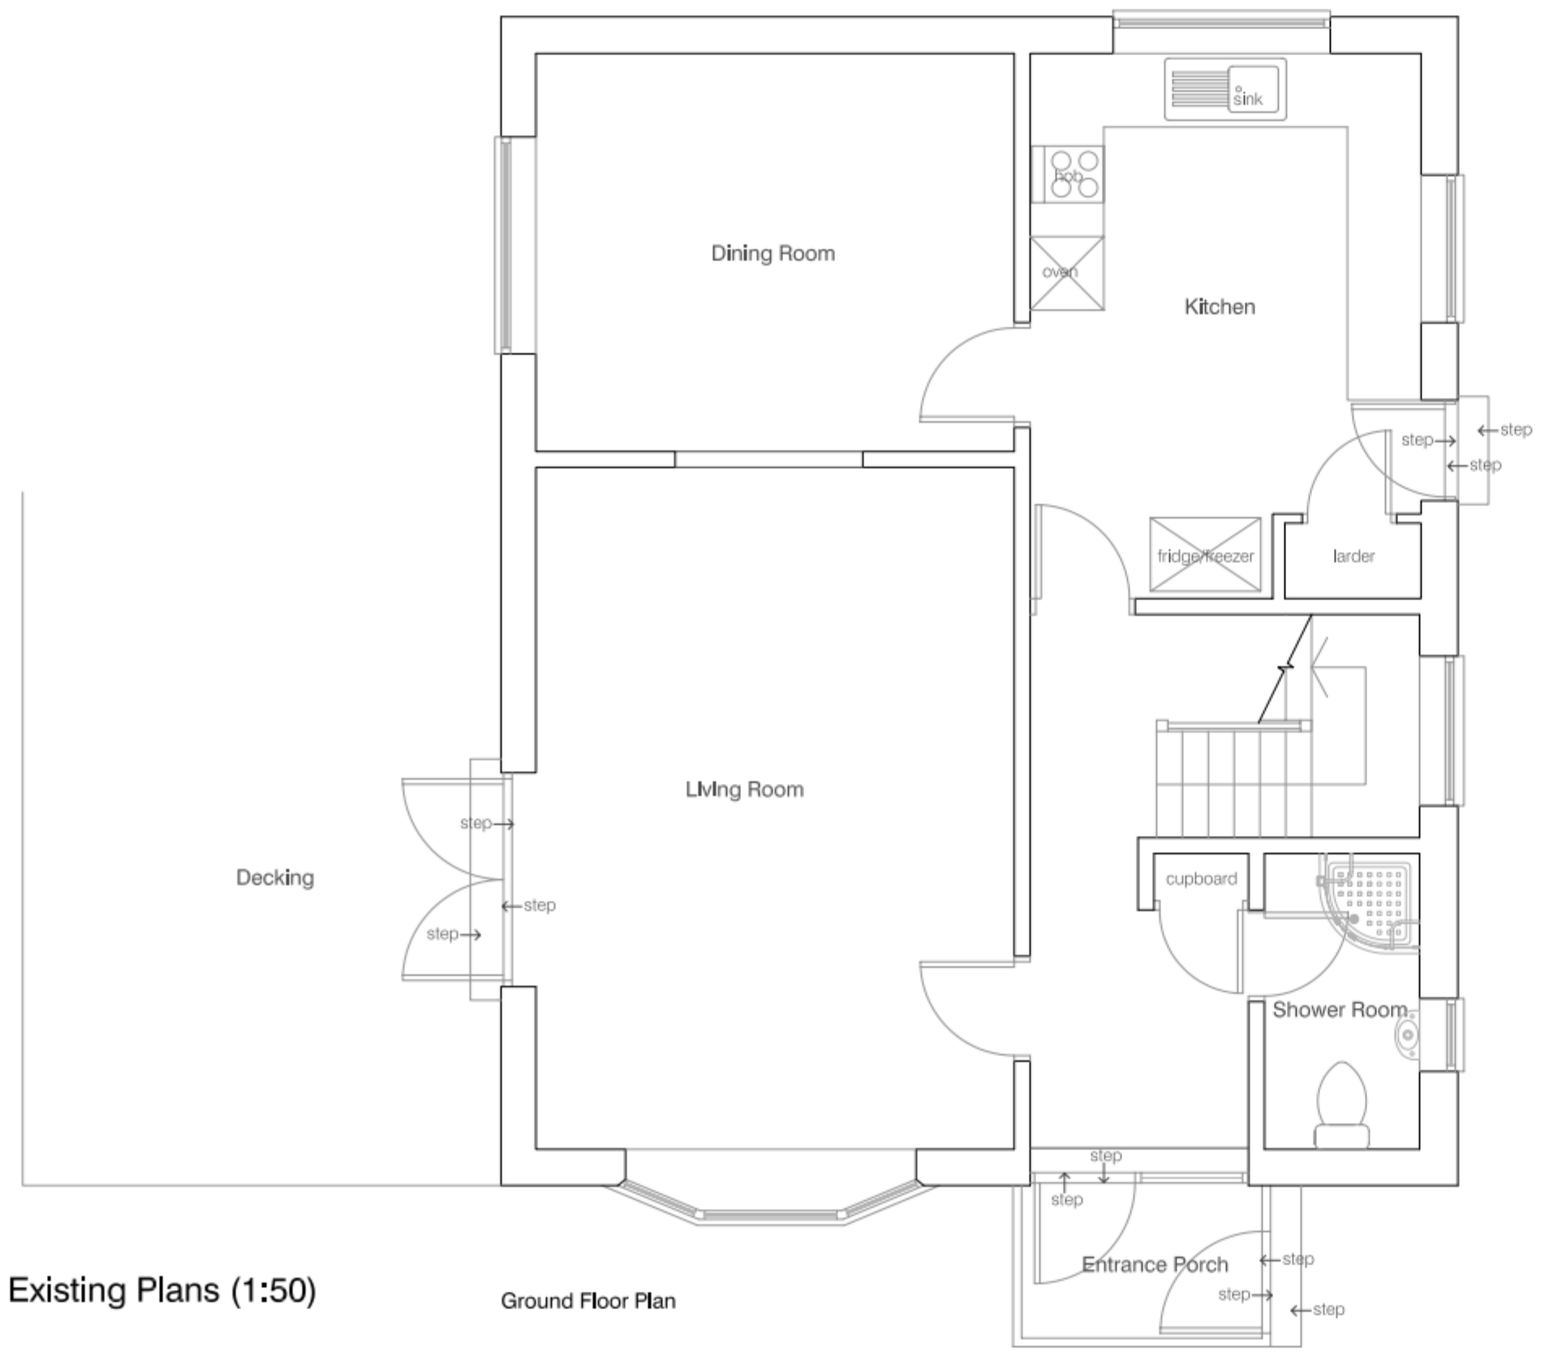

Ground Floor Plan

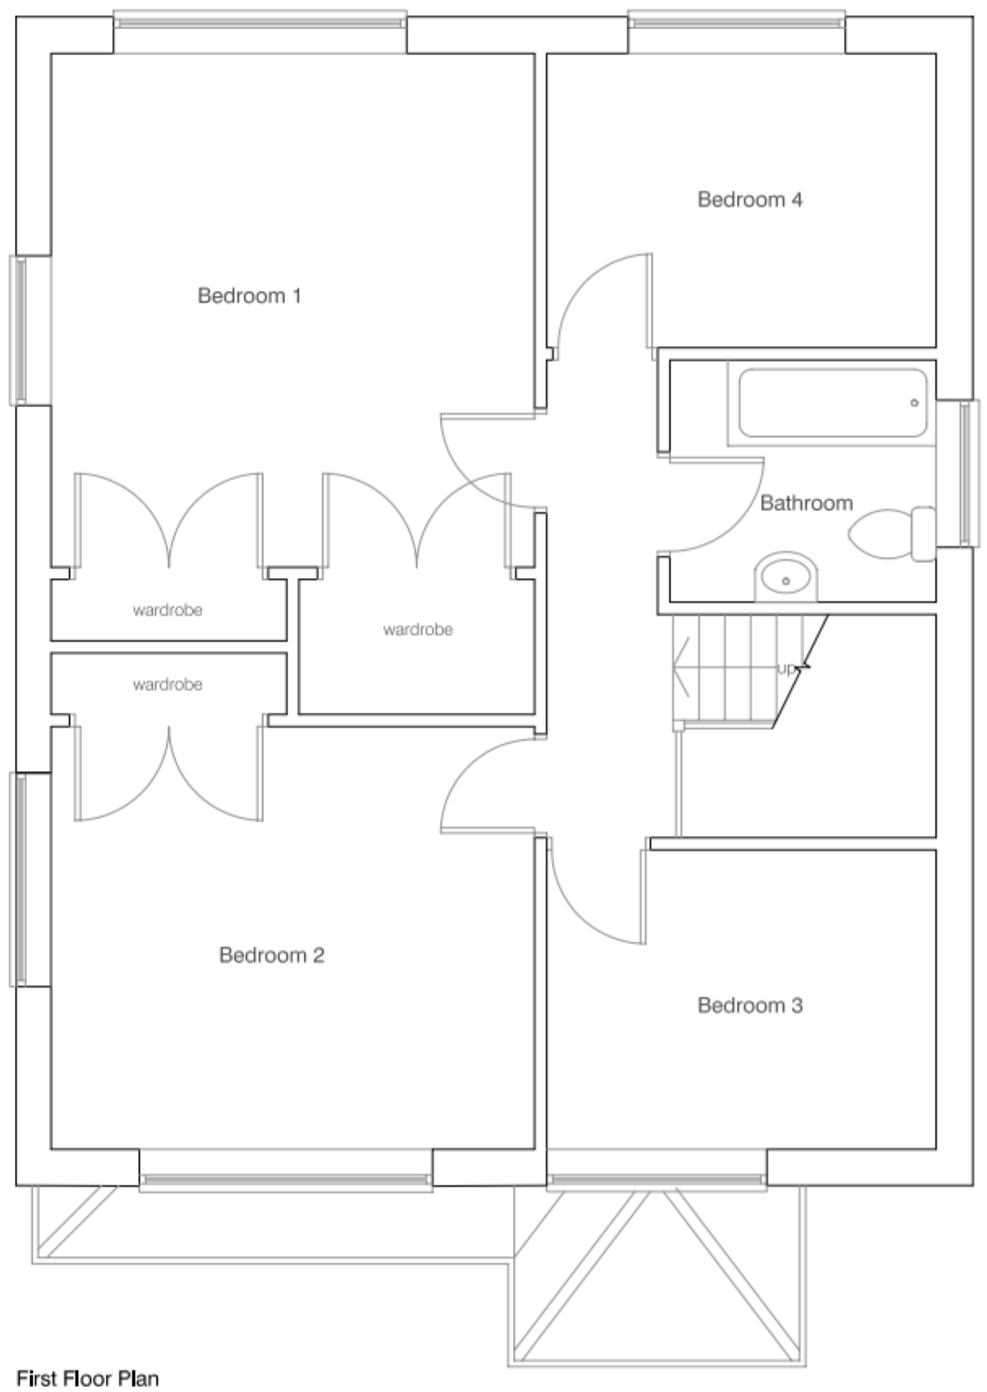

First Floor Plan

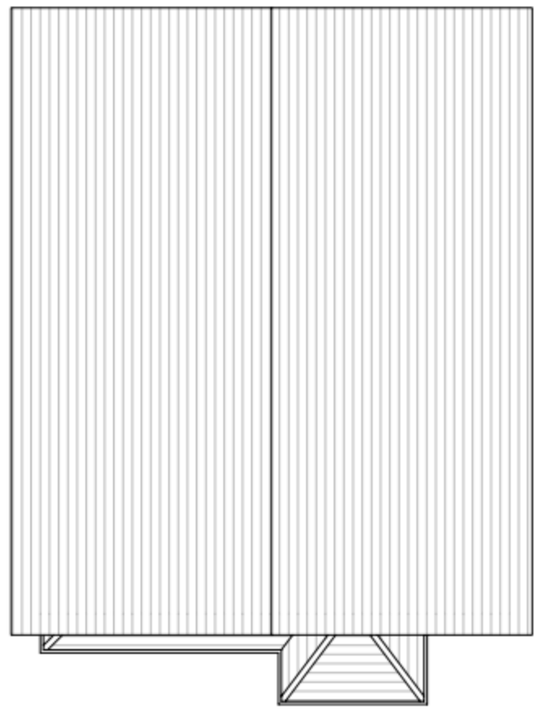

Existing Roof Plan (1:100)

Existing Plans (1:50)

Revisions		
Rev	Description	By

Client:	Mr & Mrs D Rockett
Project Address:	92 Ralls Lane Hayling Island Hampshire PO11 9LP
Drawing Title:	Existing Elevations, Floor Plans & Roof Plan
Drawing Number:	810.02
Scale:	As stated printed @ A2
Date:	20/04/2010