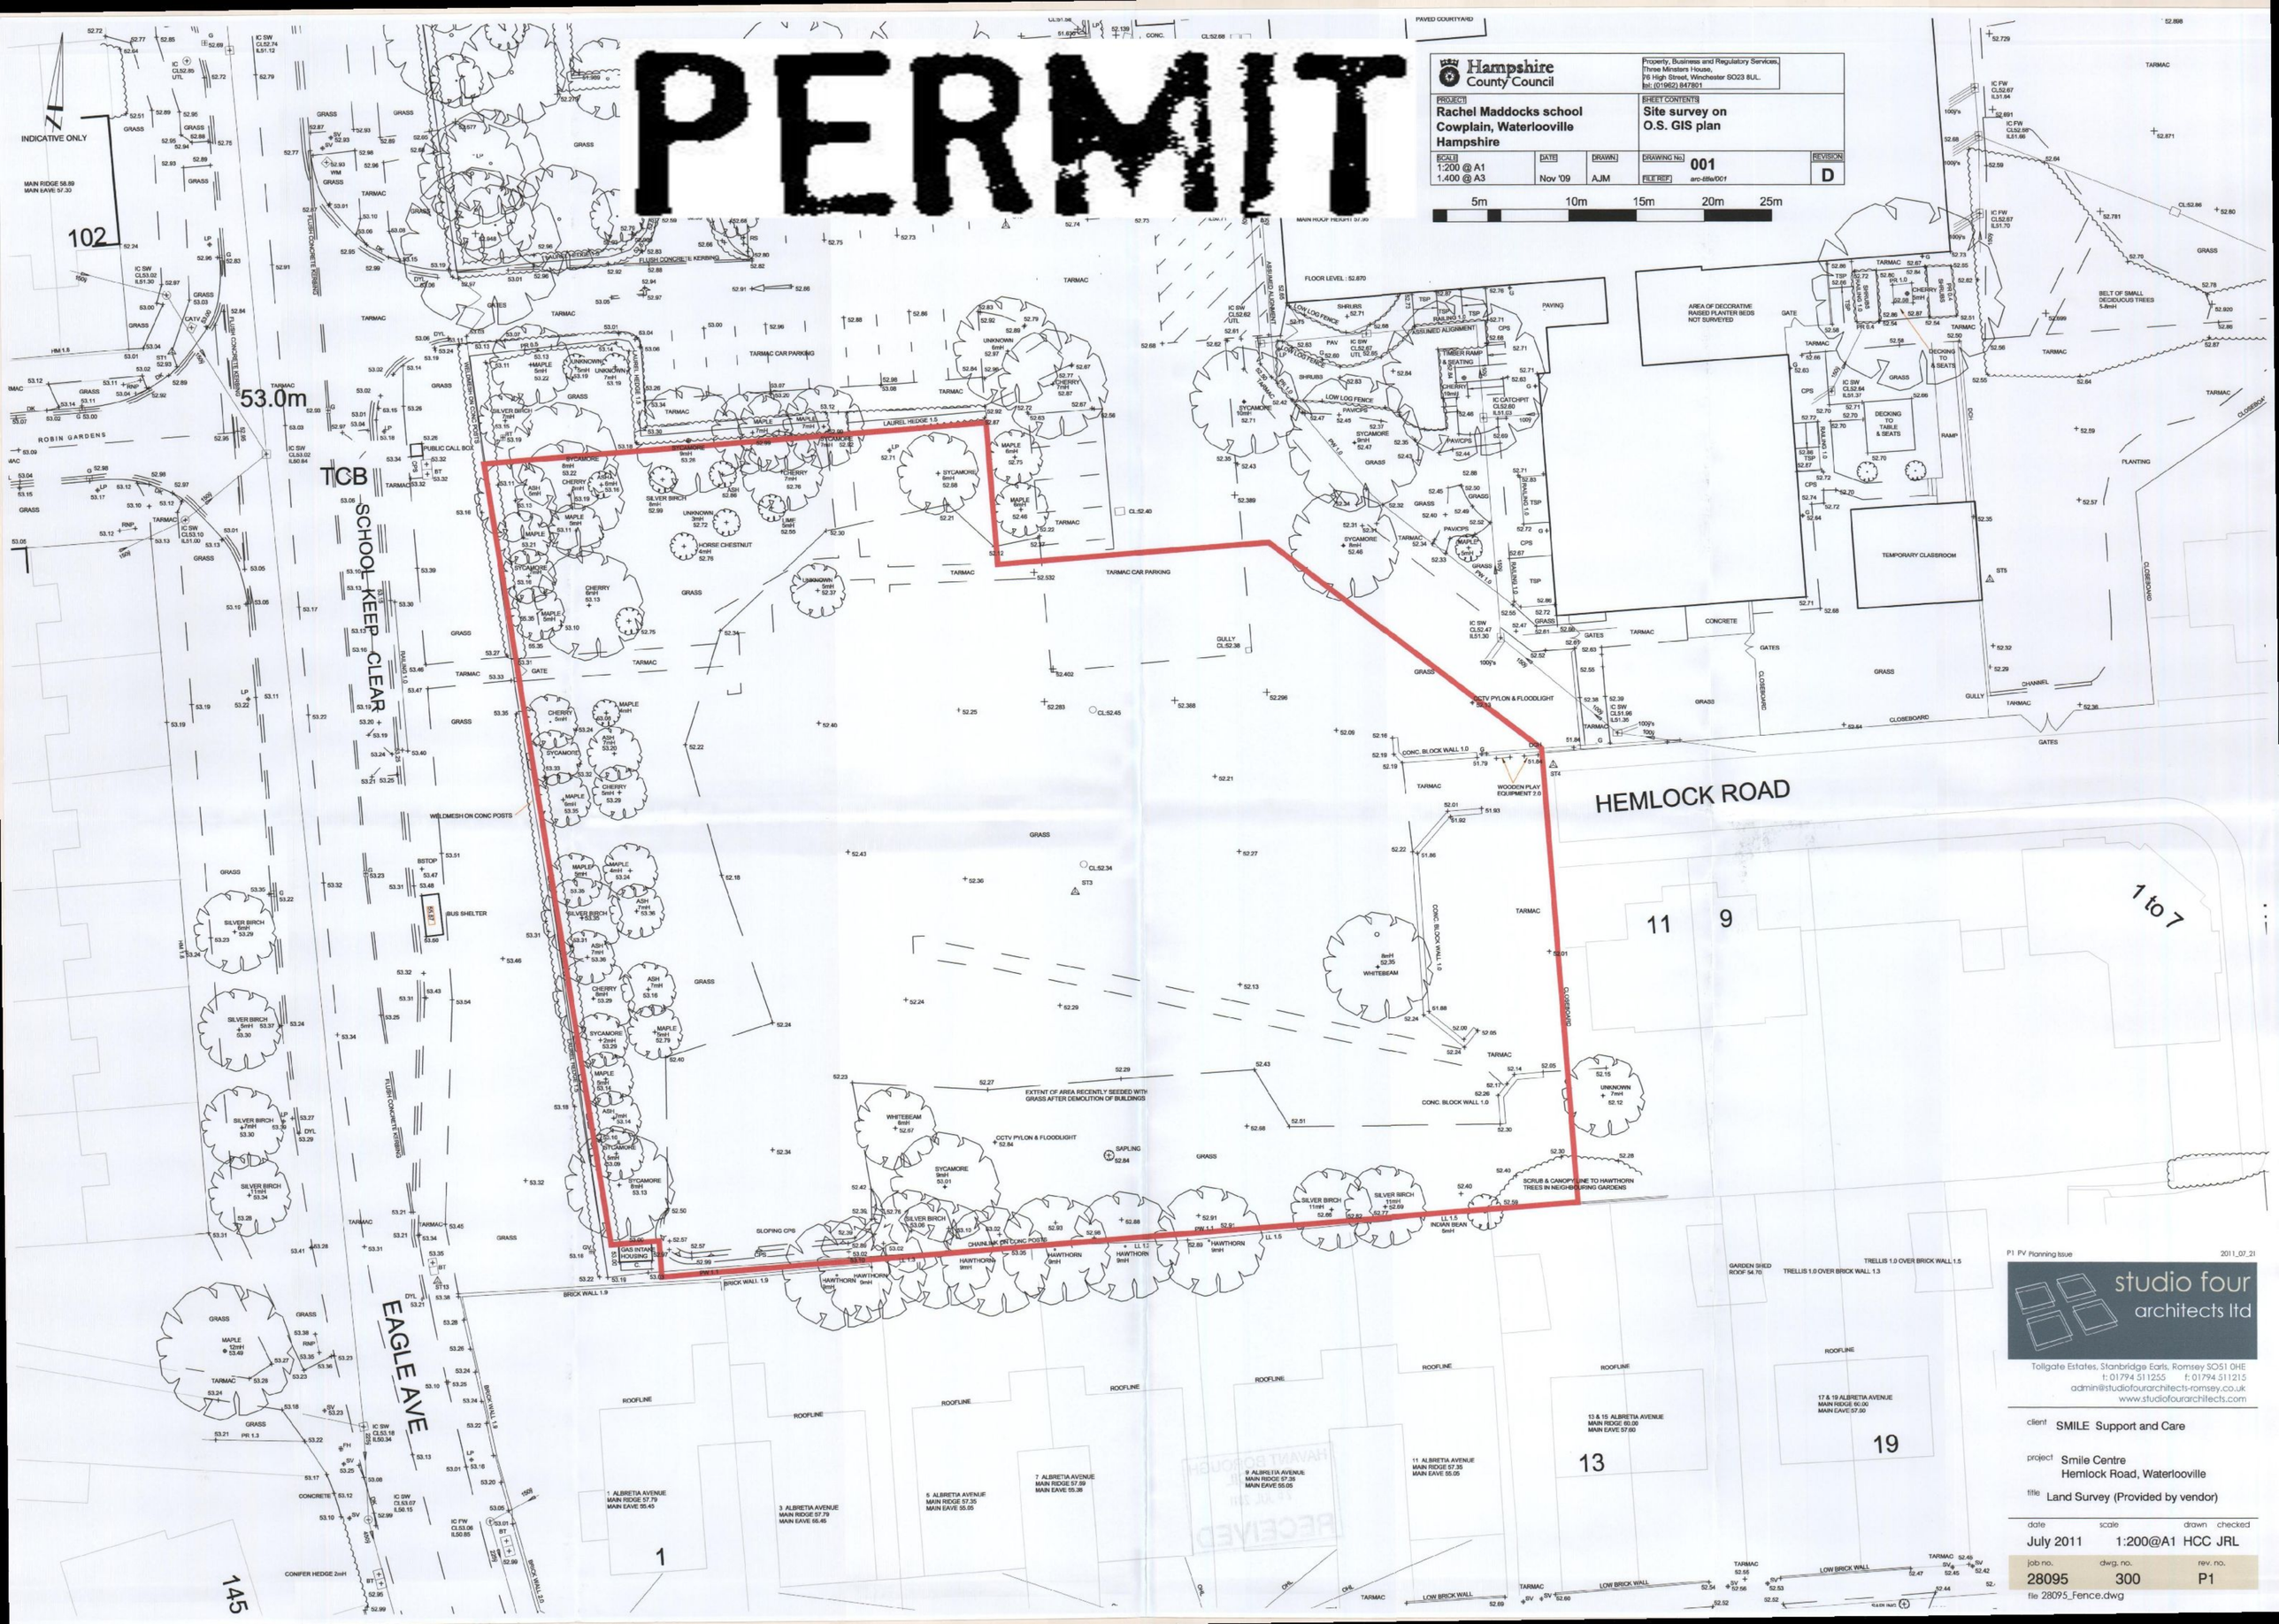
PERMIT
Hampshire County Council
Property, Business and Regulatory Services, Three Minsters House, 76 High Street, Winchester SO23 8UL. tel: (01962) 847801
PROJECT
Rachel Maddocks school
Cowplain, Waterlooville
Hampshire
SHEET CONTENTS
Site survey on
O.S. GIS plan
SCALE
1:200 @ A1
1.400 @ A3
DATE
Nov '09
DRAWN
AJM
DRAWING No.
001
FILE REF.
arc-title/001
REVISION
D
5m
10m
15m
20m
25m
INDICATIVE ONLY
102
53.0m
TCB
SCHOOL KEEP CLEAR
EAGLE AVE
HEMLOCK ROAD
1 to 7
11
9
13
19
1
145
TARMAC CAR PARKING
TEMPORARY CLASSROOM
AREA OF DECORATIVE RAISED PLANTER BEDS NOT SURVEYED
BELT OF SMALL DECIDUOUS TREES 5-8mH
EXTENT OF AREA RECENTLY SEEDED WITH GRASS AFTER DEMOLITION OF BUILDINGS
SCRUB & CANOPY LINE TO HAWTHORN TREES IN NEIGHBOURING GARDENS
CCTV PYLON & FLOODLIGHT
WOODEN PLAY EQUIPMENT 2.0
BUS SHELTER
WELDMESH ON CONC POSTS
CONC. BLOCK WALL 1.0
BRICK WALL 1.9
LOW BRICK WALL
ROOFLINE
1 ALBRETIA AVENUE MAIN RIDGE 57.79 MAIN EAVE 55.45
3 ALBRETIA AVENUE MAIN RIDGE 57.79 MAIN EAVE 55.45
5 ALBRETIA AVENUE MAIN RIDGE 57.35 MAIN EAVE 55.05
7 ALBRETIA AVENUE MAIN RIDGE 57.59 MAIN EAVE 55.38
9 ALBRETIA AVENUE MAIN RIDGE 57.35 MAIN EAVE 55.05
11 ALBRETIA AVENUE MAIN RIDGE 57.35 MAIN EAVE 55.05
13 & 15 ALBRETIA AVENUE MAIN RIDGE 60.00 MAIN EAVE 57.60
17 & 19 ALBRETIA AVENUE MAIN RIDGE 60.00 MAIN EAVE 57.50
P1 PV Planning Issue
2011_07_21
studio four architects ltd
Tollgate Estates, Stanbridge Earls, Romsey SO51 0HE
t: 01794 511255 f: 01794 511215
admin@studiofourarchitects-romsey.co.uk
www.studiofourarchitects.com
client SMILE Support and Care
project Smile Centre
Hemlock Road, Waterlooville
title Land Survey (Provided by vendor)
date July 2011
scale 1:200@A1
drawn HCC
checked JRL
job no. 28095
dwg. no. 300
rev. no. P1
file 28095_Fence.dwg