
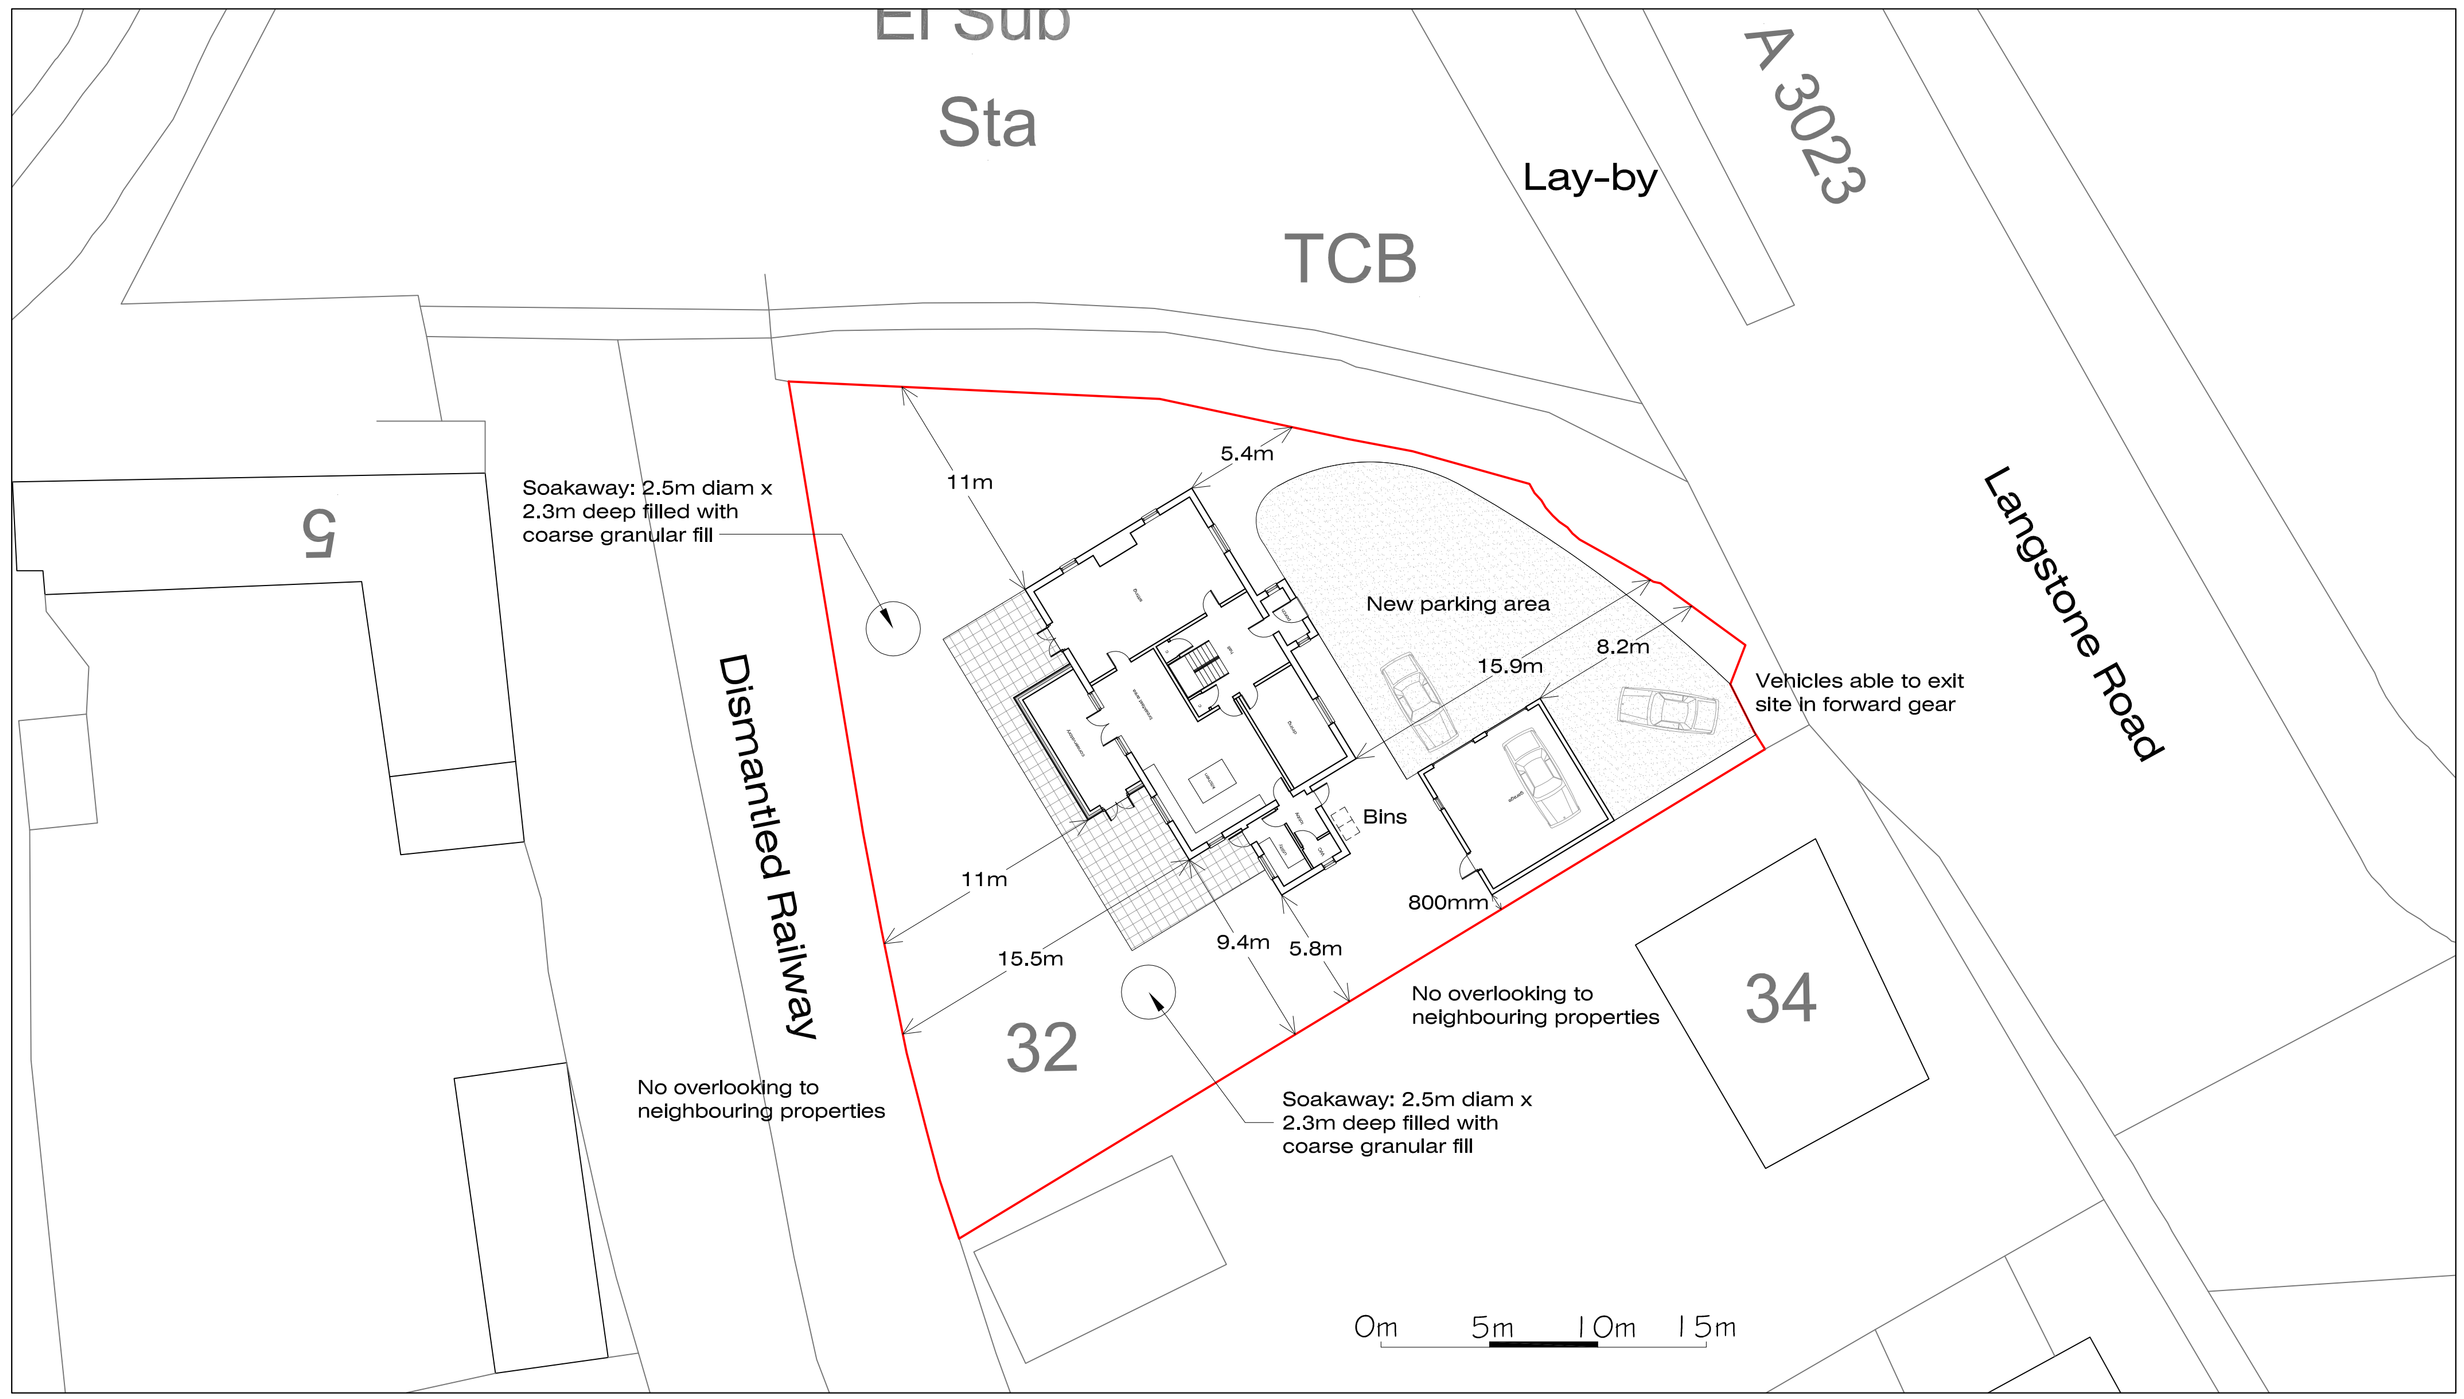


Site Layout - As Proposed - 1:200

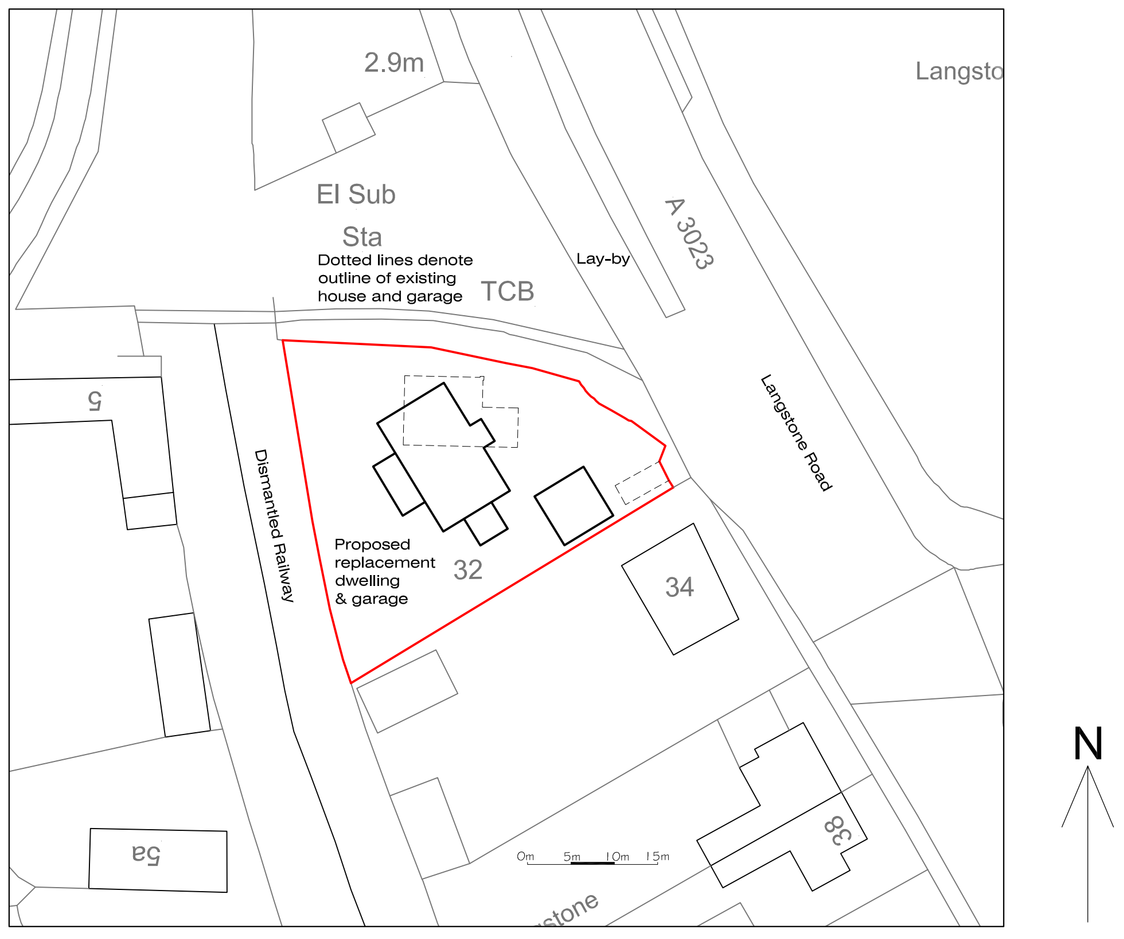

Block Plan - As Proposed - 1:500

Rev.		By	Date
B	North-west corner soakaway re-located	NJ	23-09-11
A	Issued for Planning Application	NJ	08-08-11
-	Issued for Pre-Application	NJ	16-05-11

jenkins architecture ltd
Middle House, 3 Sampan Close, Warsash, Southampton, SO31 9BU
t. 01489 880803 m. 07920 260758
nicholas@jenkinsarchitecture.co.uk

Project
32 Langstone Road, Havant,
PO9 1RF

Client
Mrs P Hedley

Title
Site & Block Plan - As Proposed

Date Apr 11 Drawn By NJ

Job No.	Drawing No.	Scale	Revision
11-009	102	1:200 /500@A1	B