PERMIT

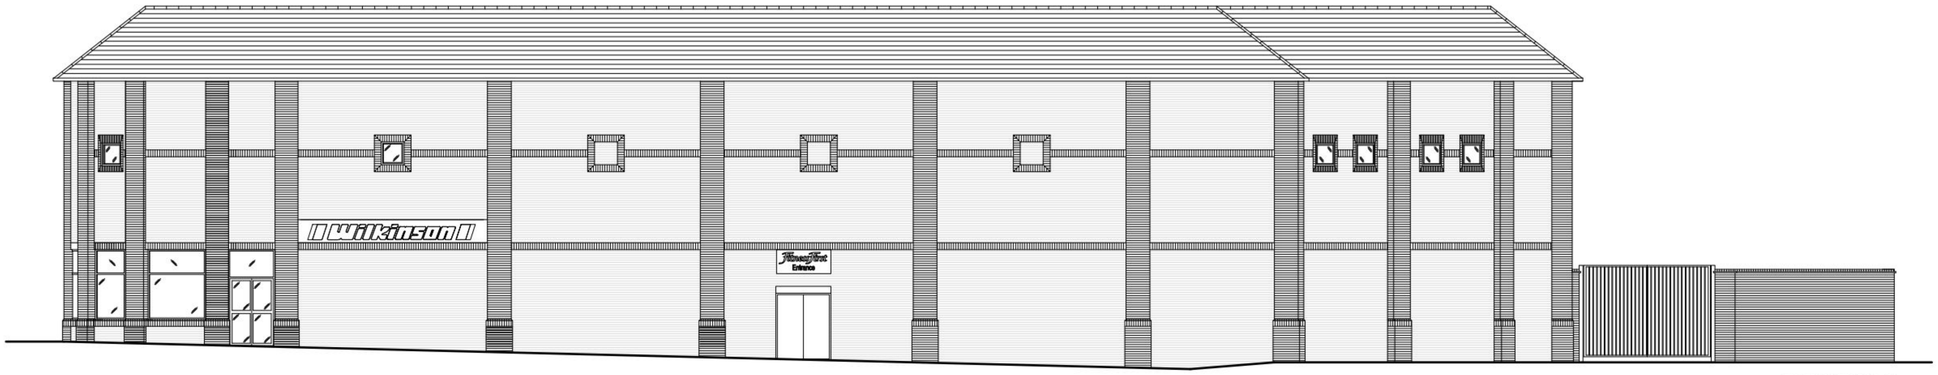

ELEVATION A

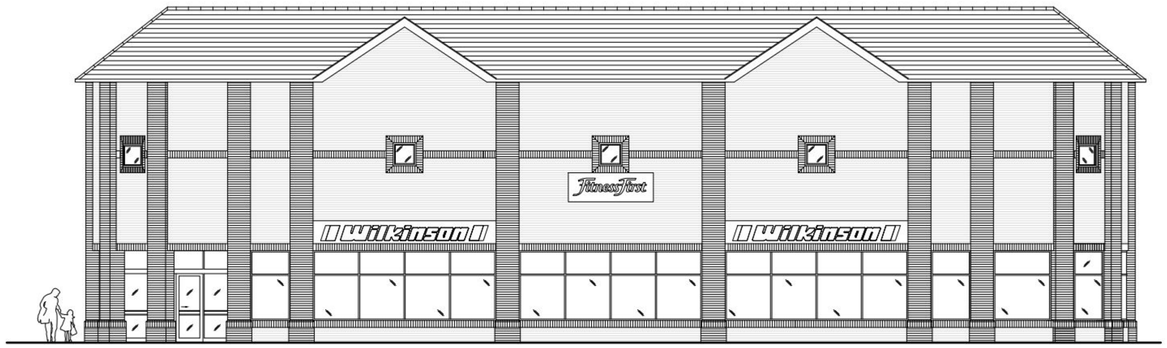

ELEVATION B

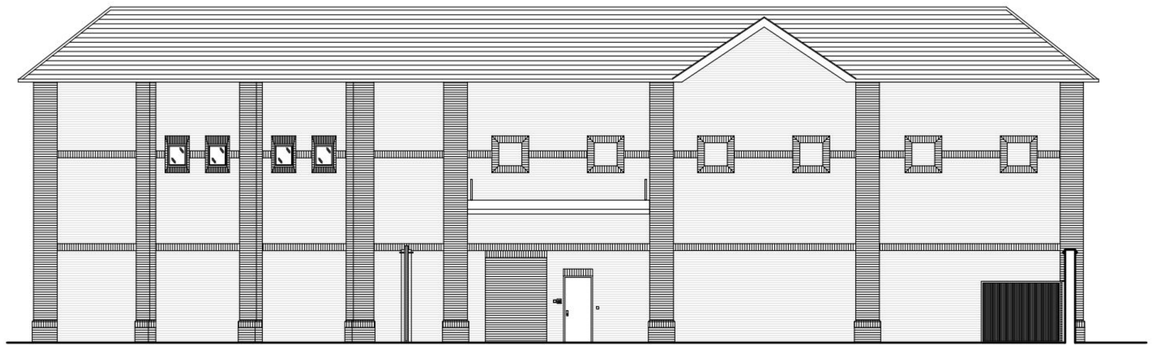

ELEVATION C

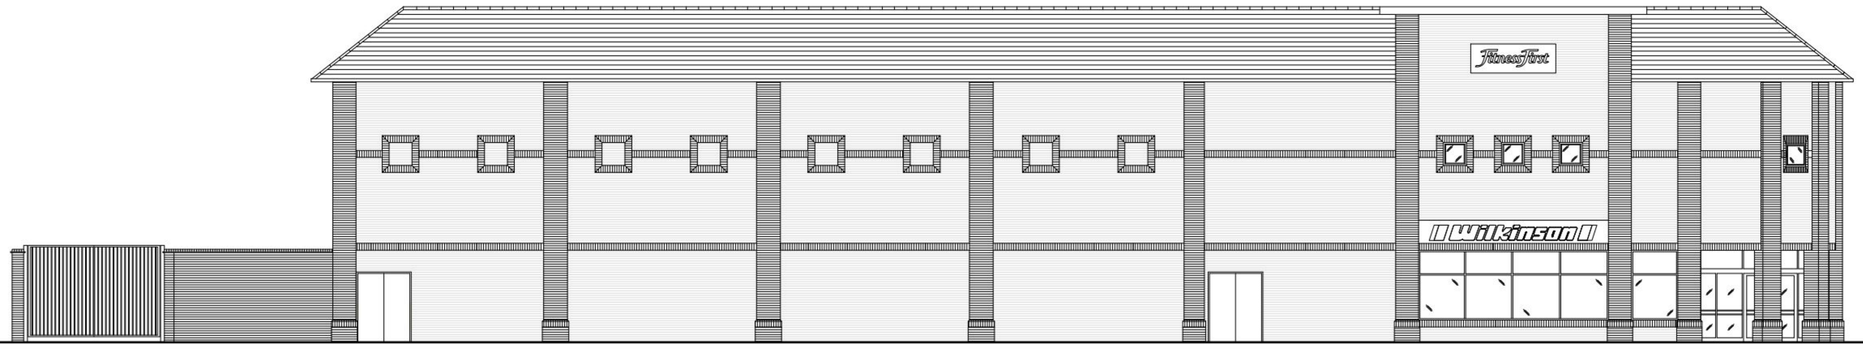

ELEVATION D

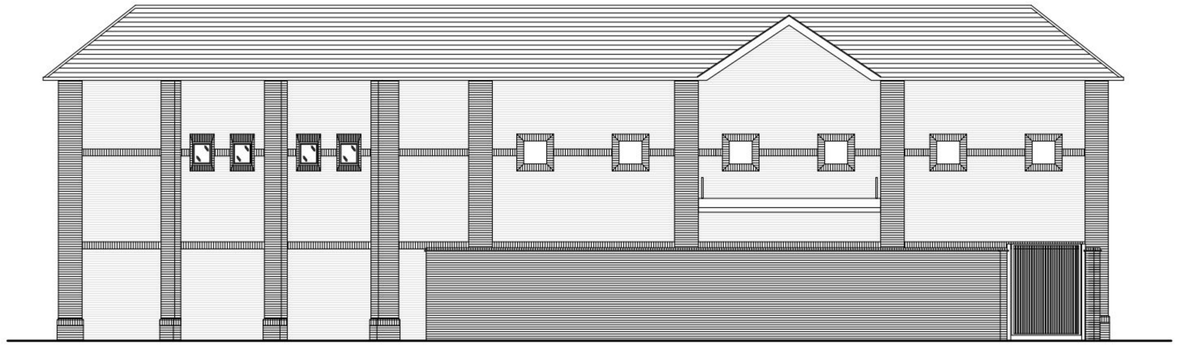

ELEVATION E

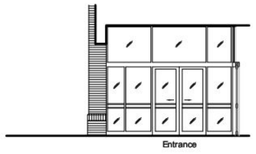

ELEVATION F

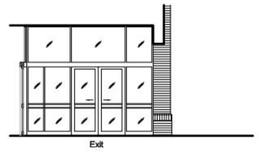

ELEVATION G

460 / –

EXISTING ELEVATIONS
SCALE 1:100

0 1 2 3 5 10m
Scale 1:100

Rev	Date	Description
B	14.06.11	Elevations F & G amended
A	31.05.11	Elevations F & G added

Title	EXISTING ELEVATIONS
Job	WILKINSON WATERLOOVILLE
Scale	1:100 @ A1
Date	MAR '11
Drn	MB
Chk	PH
Dwg No	11026 / 160
Rev	B
©	

cgl
Child Graddon Lewis
architects & designers

Studio 1
155 Commercial Street
Spitalfields
London E1 6BJ

T +44 (0) 20 7539 1200
F +44 (0) 20 7539 1201
E hq@cgluk.com
www.cgluk.com