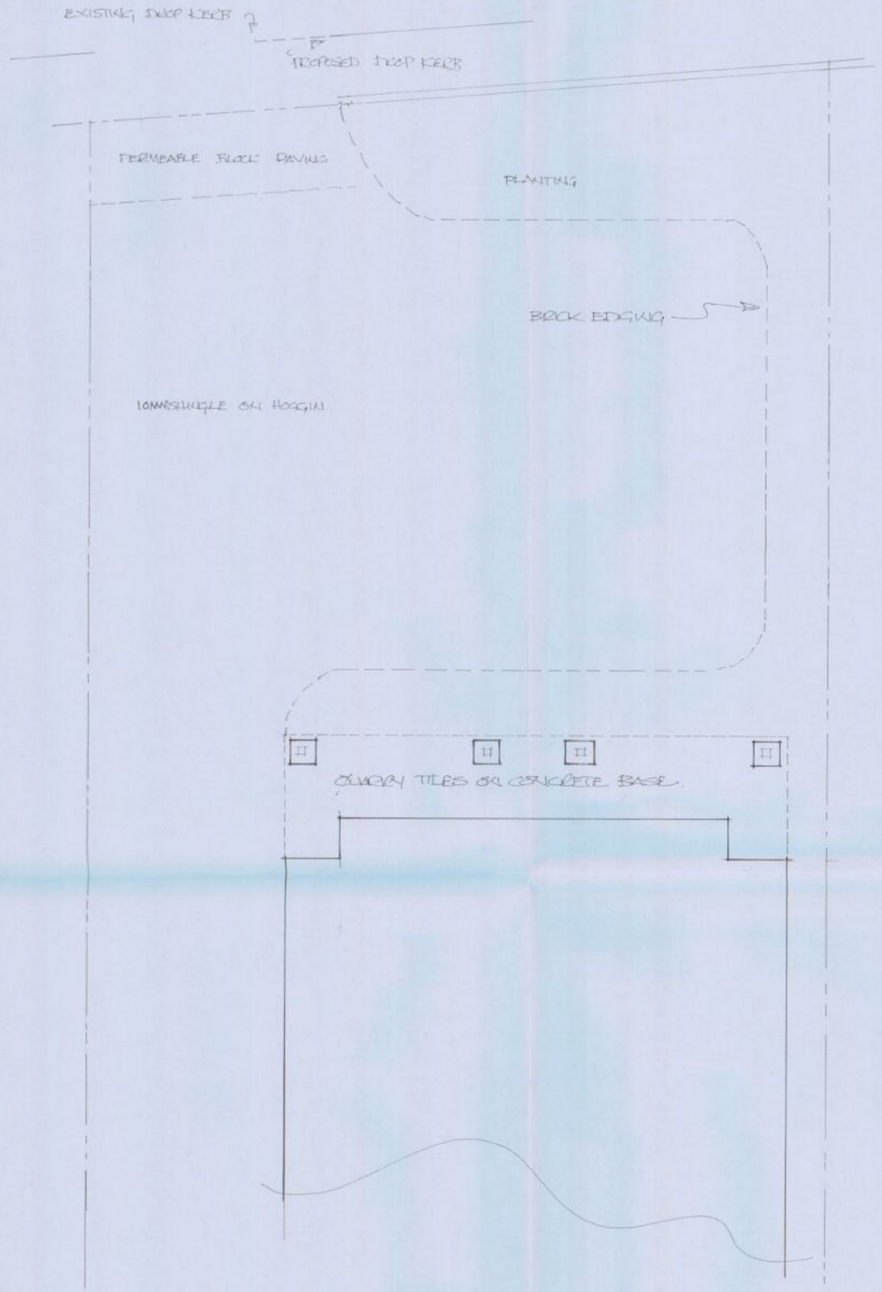

part proposed site plan

PERMIT

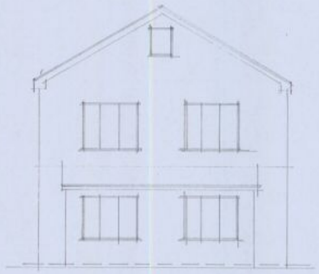

existing front

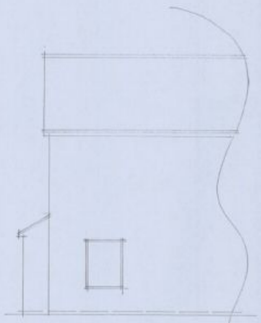

existing side



proposed front

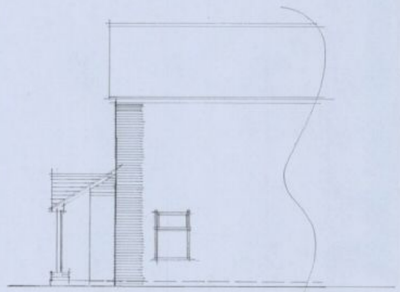

proposed side

Note:
All dimensions must be checked on site and not scaled from this drawing.
EXCEPT FOR LOCAL AUTHORITY PLANNING PURPOSES.

HAVANT BOROUGH COUNCIL
DEVELOPMENT CONTROL
13 DEC 2010
RECEIVED

	Date	Revision
A	NOV 2010	clients amendments.

© copyright

THORNS-YOUNG
ARCHITECTURAL

THORNS-YOUNG LTD.
232 London Road, North End, Portsmouth, PO2 9RJ
Tel: 02231 9267 2883 Fax: 02231 9266 3457

Client
MR AND MRS. P. DURHAM

Job Title
15, RECORD ROAD
EMSWORTH

Drawing Title
ALTERATIONS TO ACCESS AND FRONT GARDEN.
PROPOSED FRONT CANOPY.
REBUILD FRONT EXTERNAL SKIN OF BRICKWORK.

Scale 1:50 + 1:100

Date JULY 2010 | Drawn by CMC

Drg. No. 3092:10:1 | Rev. A.

MERCURY GRAPHICS 537451

ARCHITECTURAL 594 x 841mm A1.